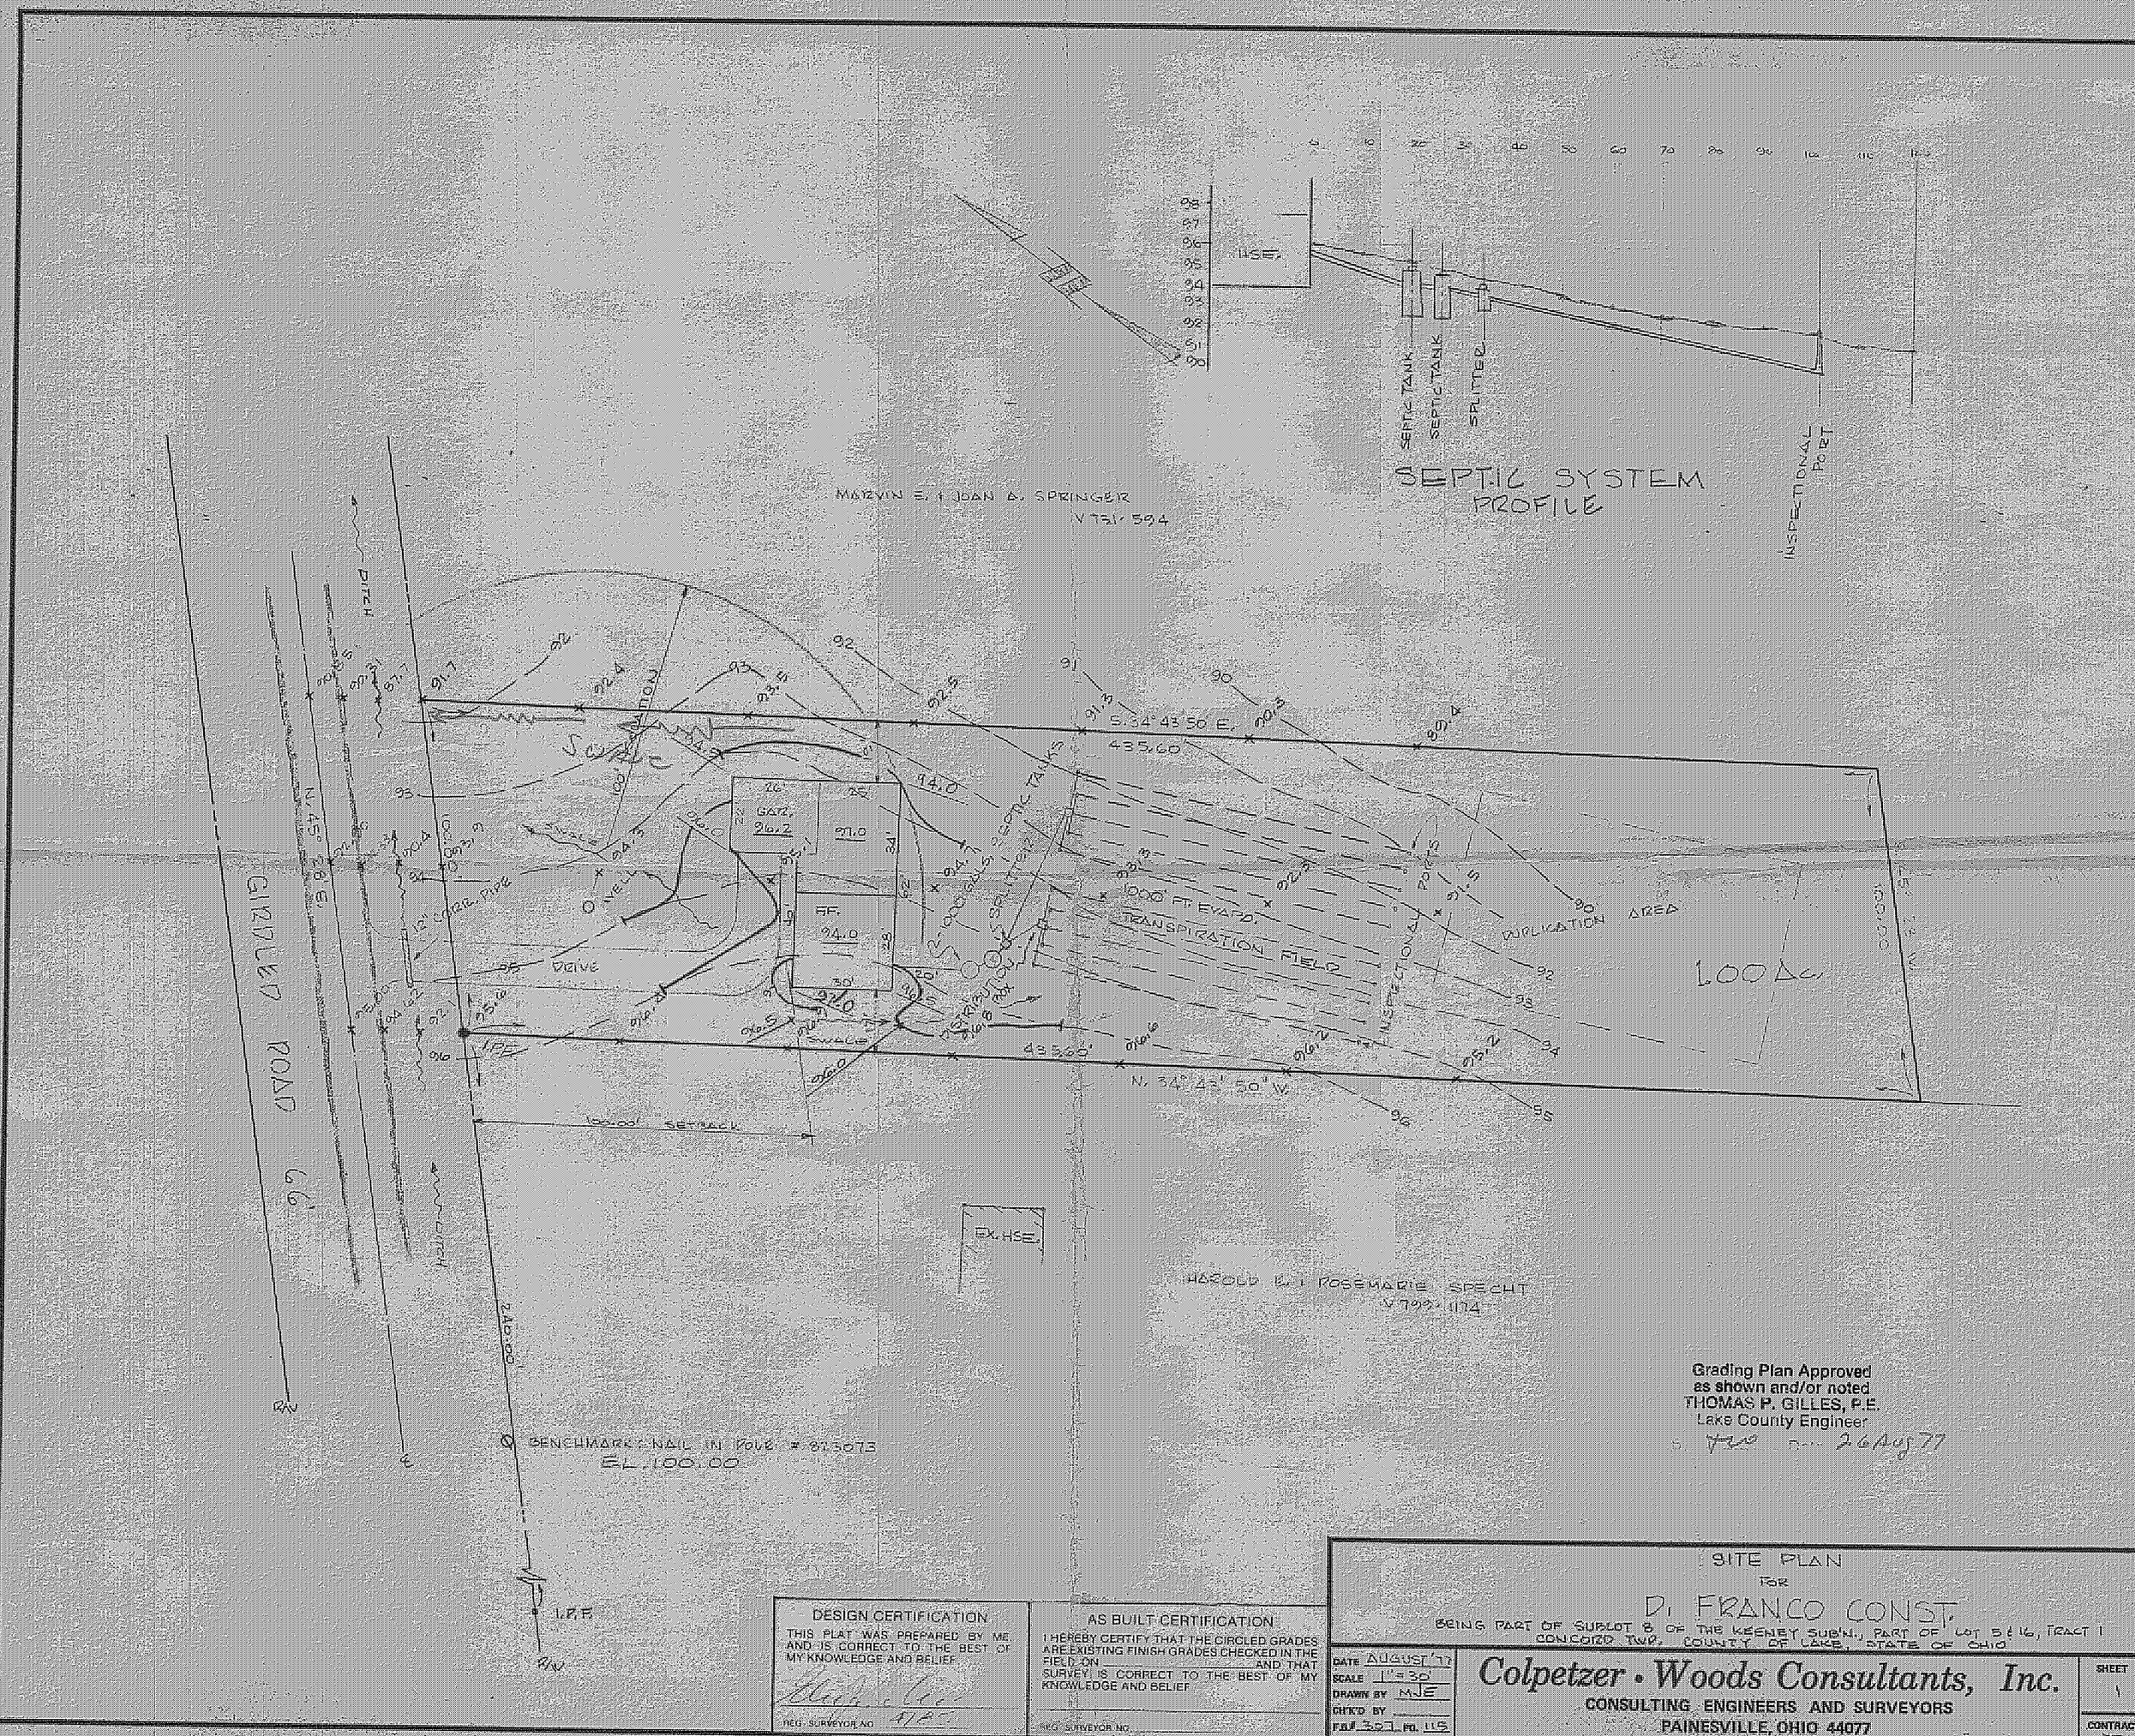

SITE PLAN
FOR
D. FRANCO CONST.
BEING PART OF SUBLOT 8 OF THE KEENEY SUB'N., PART OF LOT 5 & 16, TRACT 1
CONCORD TWP. COUNTY OF LAKE, STATE OF OHIO

DESIGN CERTIFICATION
THIS PLAT WAS PREPARED BY ME AND IS CORRECT TO THE BEST OF MY KNOWLEDGE AND BELIEF
REG. SURVEYOR NO. 4185

AS BUILT CERTIFICATION
I HEREBY CERTIFY THAT THE CIRCLED GRADES ARE EXISTING FINISH GRADES CHECKED IN THE FIELD ON _____ AND THAT SURVEY IS CORRECT TO THE BEST OF MY KNOWLEDGE AND BELIEF
REG. SURVEYOR NO.

DATE AUGUST '77
SCALE 1" = 30'
DRAWN BY MJE
CH'K'D BY
F.B.# 307 PG. 115

Colpetzer • Woods Consultants, Inc.
CONSULTING ENGINEERS AND SURVEYORS
PAINESVILLE, OHIO 44077

SHEET 1
CONTRAC 77-