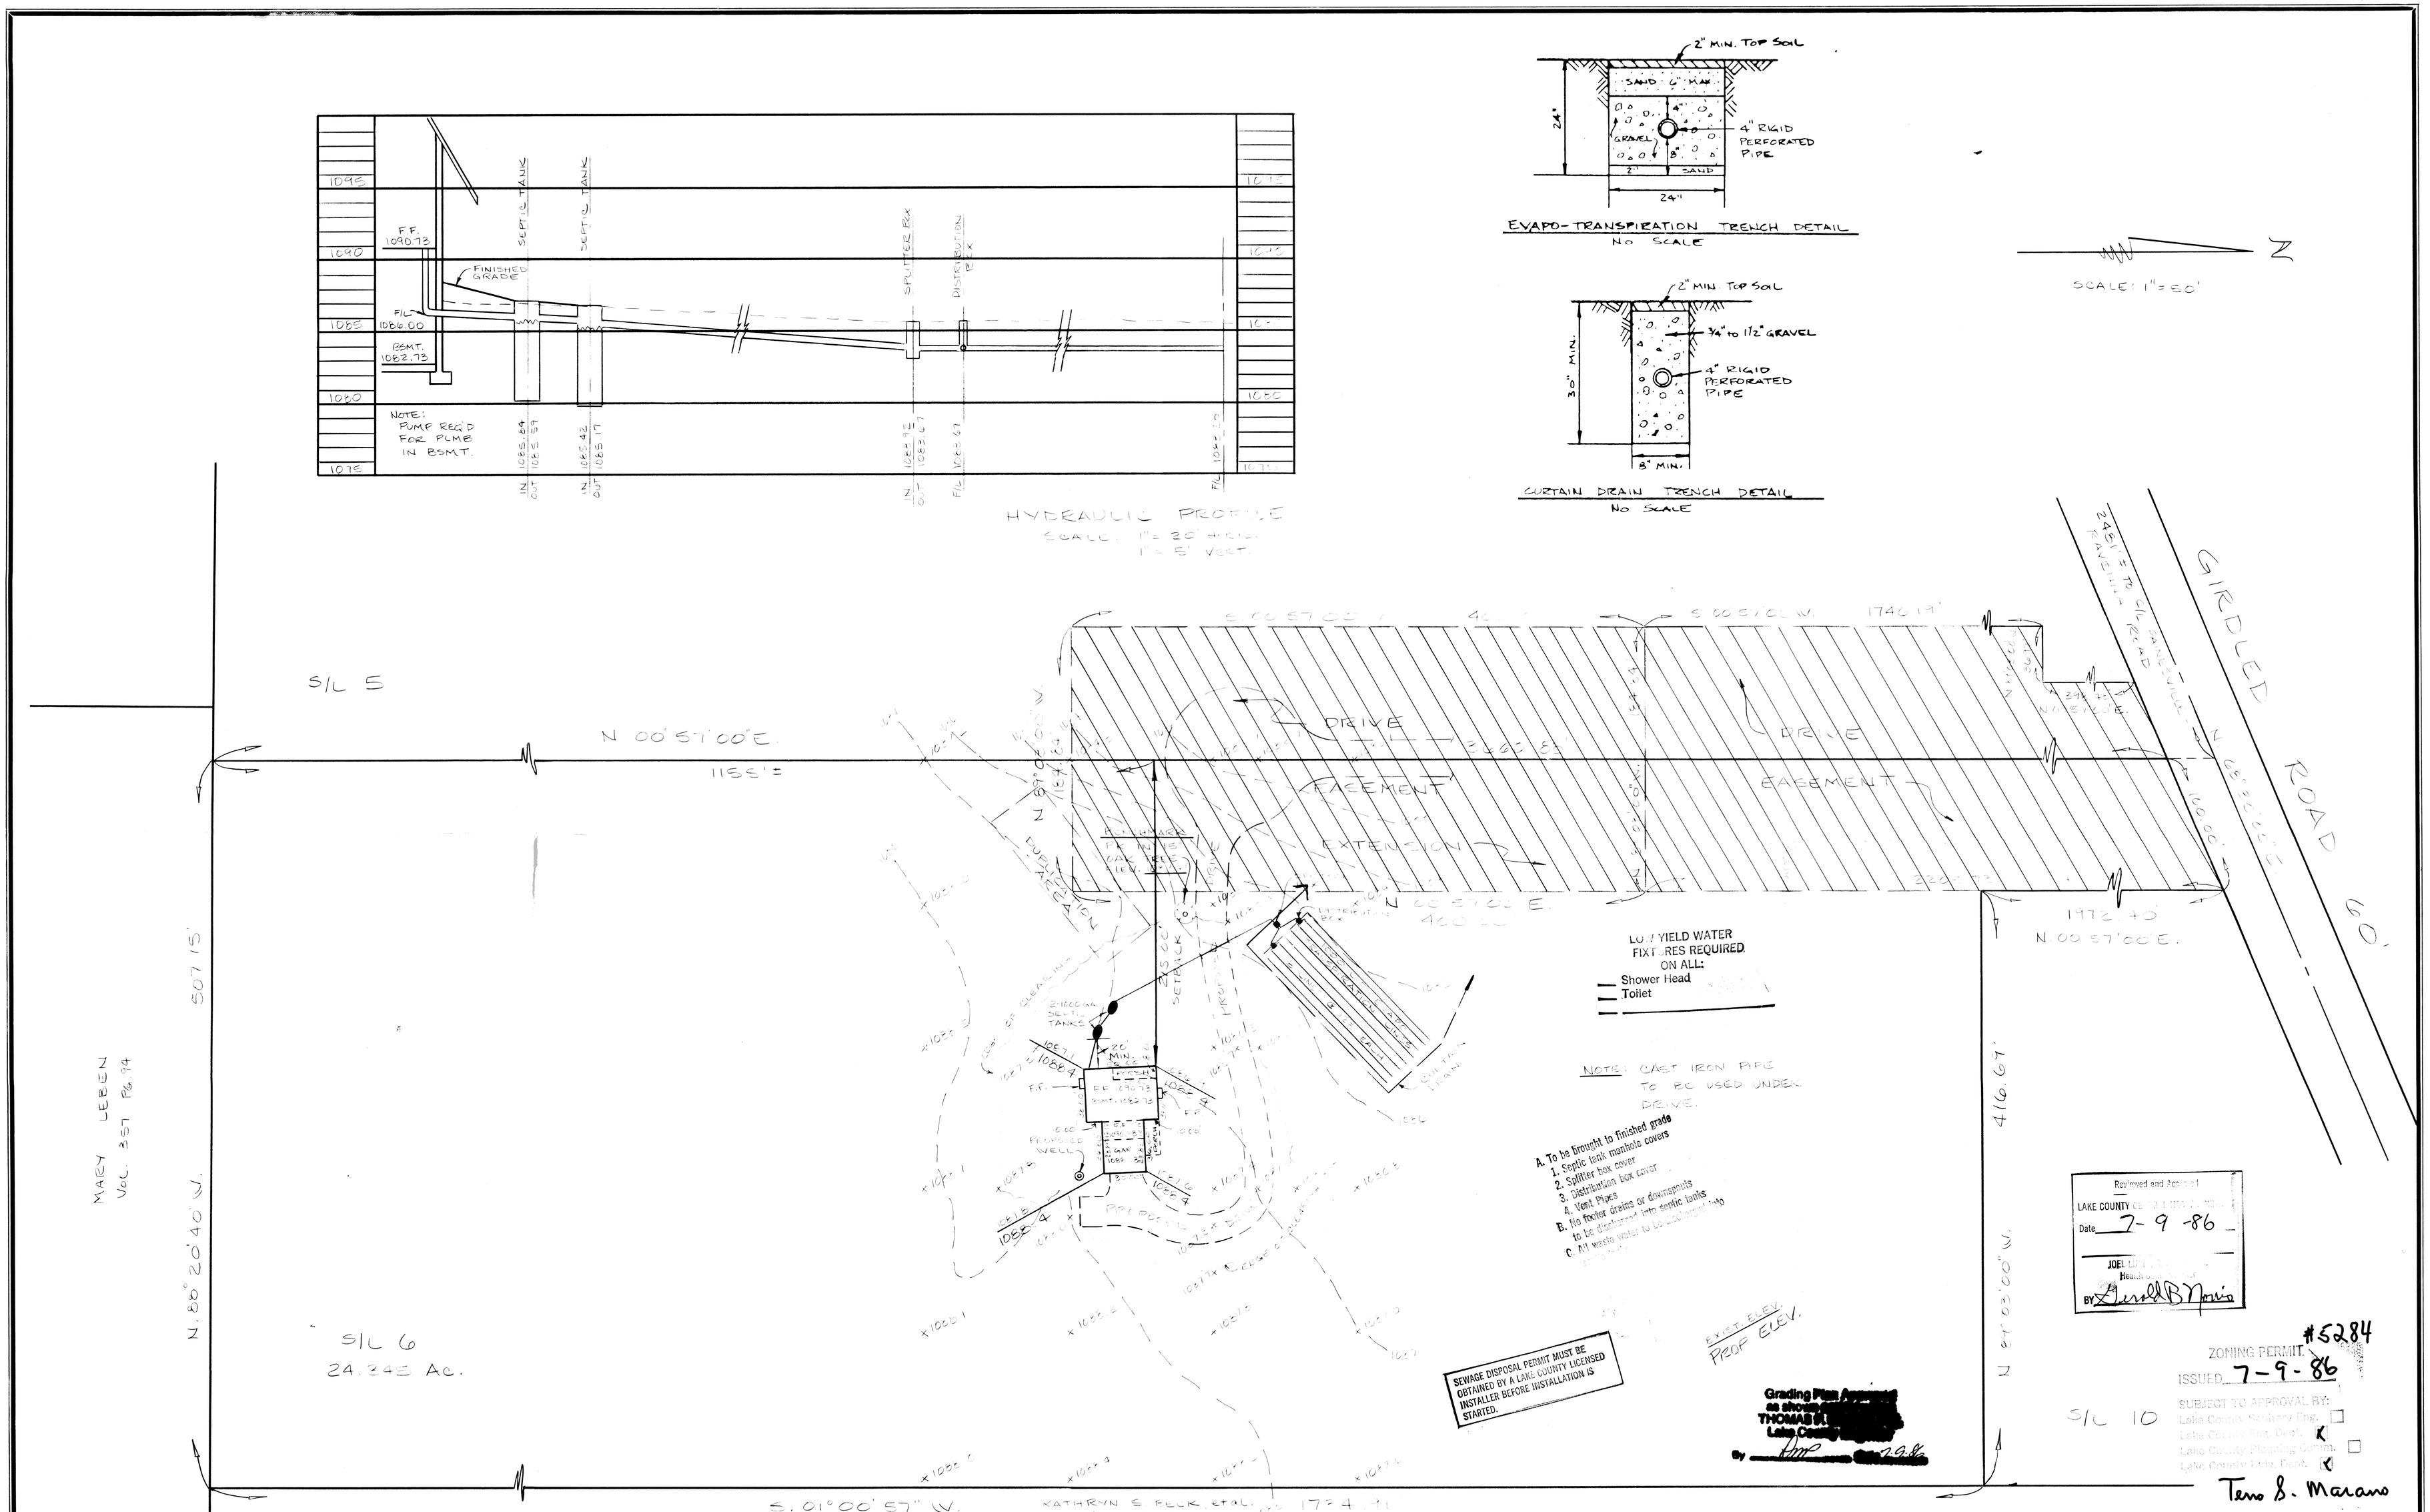

COLPETZER-THOMAS, INC.
AN ENGINEERING GROUP
WILLOUGHBY • MENTOR • NORTH CANTON • STEUBENVILLE • LORAIN

REV. NO.	DESCRIPTION	DATE	BY	CH'K'D.

CERTIFICATION
THIS PLAT WAS PREPARED BY ME AND IS CORRECT TO THE BEST OF MY KNOWLEDGE AND BELIEF.
Richard J. [illegible]
REG. SURVEYOR NO. 5244

DATE: 4-30-86
DRAWN BY: RLS
CHECKED BY:
APPROVED BY:
F.B. NO. 539 PG. 44

SITE PLAN
FOR
DAVID BAILEY
11952 GIRDLED RD. CONCORD
SUBLOT #6
BEING PART OF LOT NO. 2, TRACT NO. 1,
CONCORD TOWNSHIP, LAKE COUNTY, OHIO

SCALES
HOR. 1" = 50'
VERT. AS SHOWN
CONTRACT No. 86-390
SHEET NO. 1 OF 1