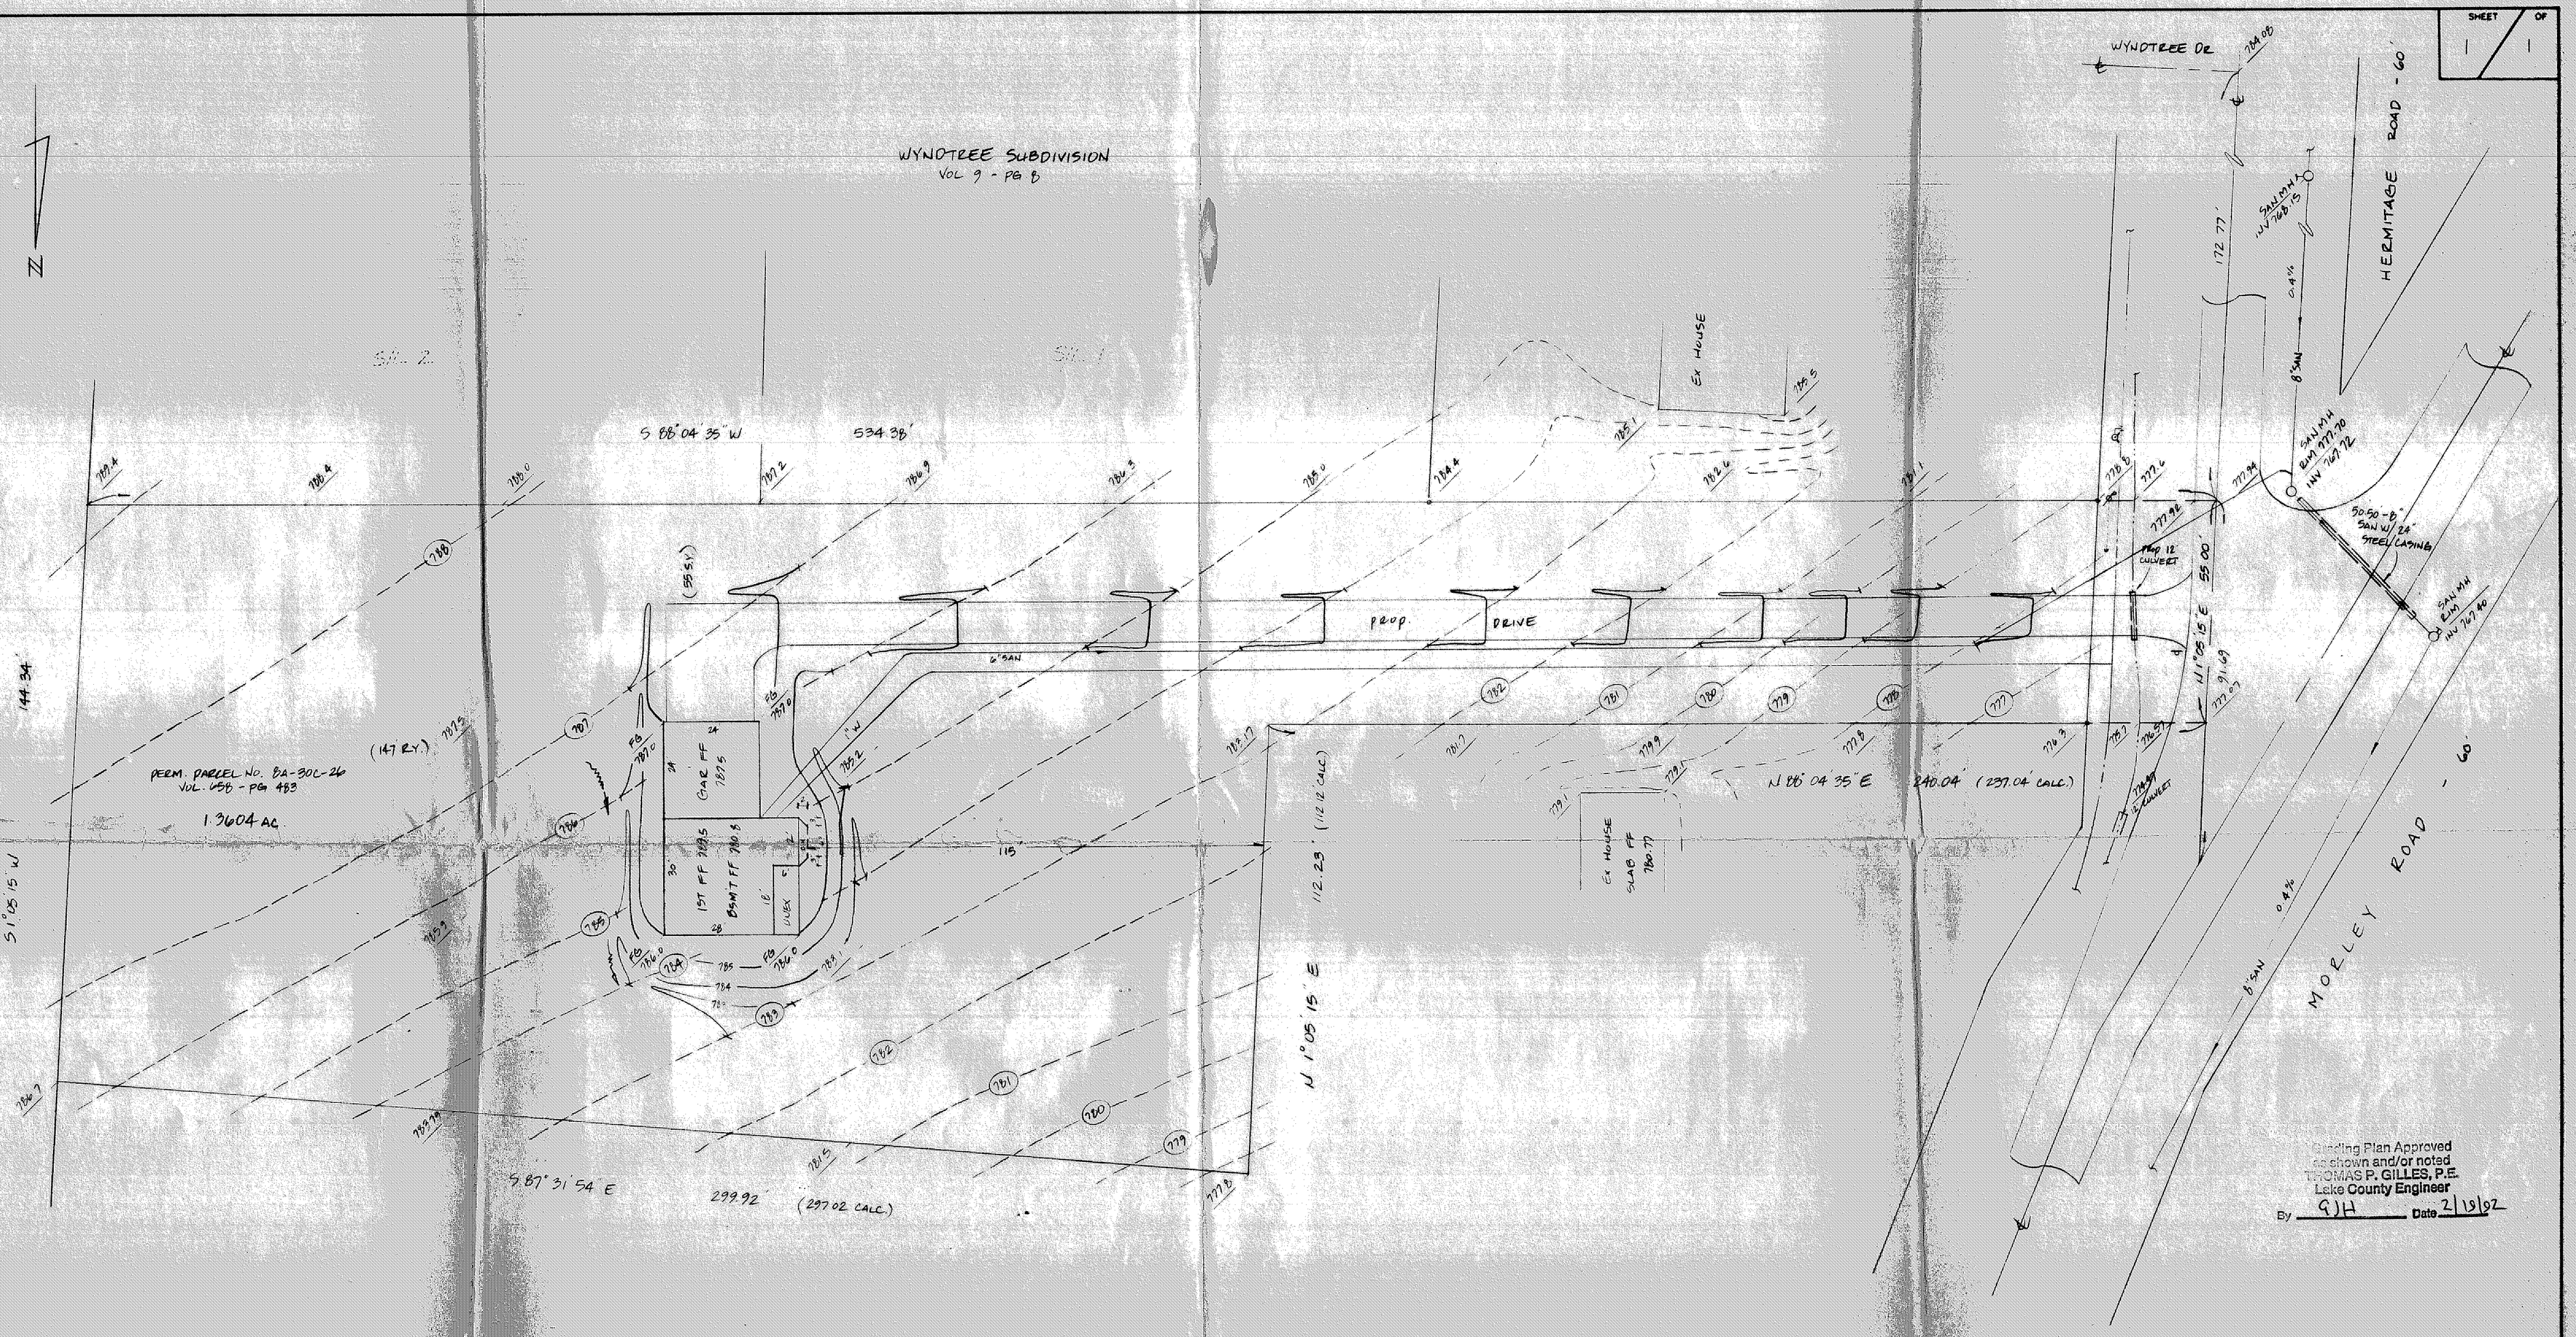

REV NO.	DESCRIPTION	DATE	BY	CHK'D

SITE PLAN
FOR
MALKAMAKI BUILDERS INC.

BABCOCK, JONES AND ASSOCIATES, INC
CIVIL ENGINEERS - SURVEYORS - LAND PLANNERS
PAINESVILLE OHIO 44077

DATE FEB 10 1992
DESIGN BY
DRAWN BY tc
APPROVED BY

SITUATED IN THE TOWNSHIP OF CONCORD, COUNTY OF LAKE, AND STATE OF OHIO AND KNOWN AS BEING A PART OF THE ORIGINAL CONCORD TOWNSHIP LOT NO. 30, TRACT NO. 4
PERM PARCEL # BA-30C-26, VOL 650-PG 483, CONTAINING 1.3604 AC

SCALE 1"=20'
JOB NO 92-007
SHEET 1 OF 1

844833