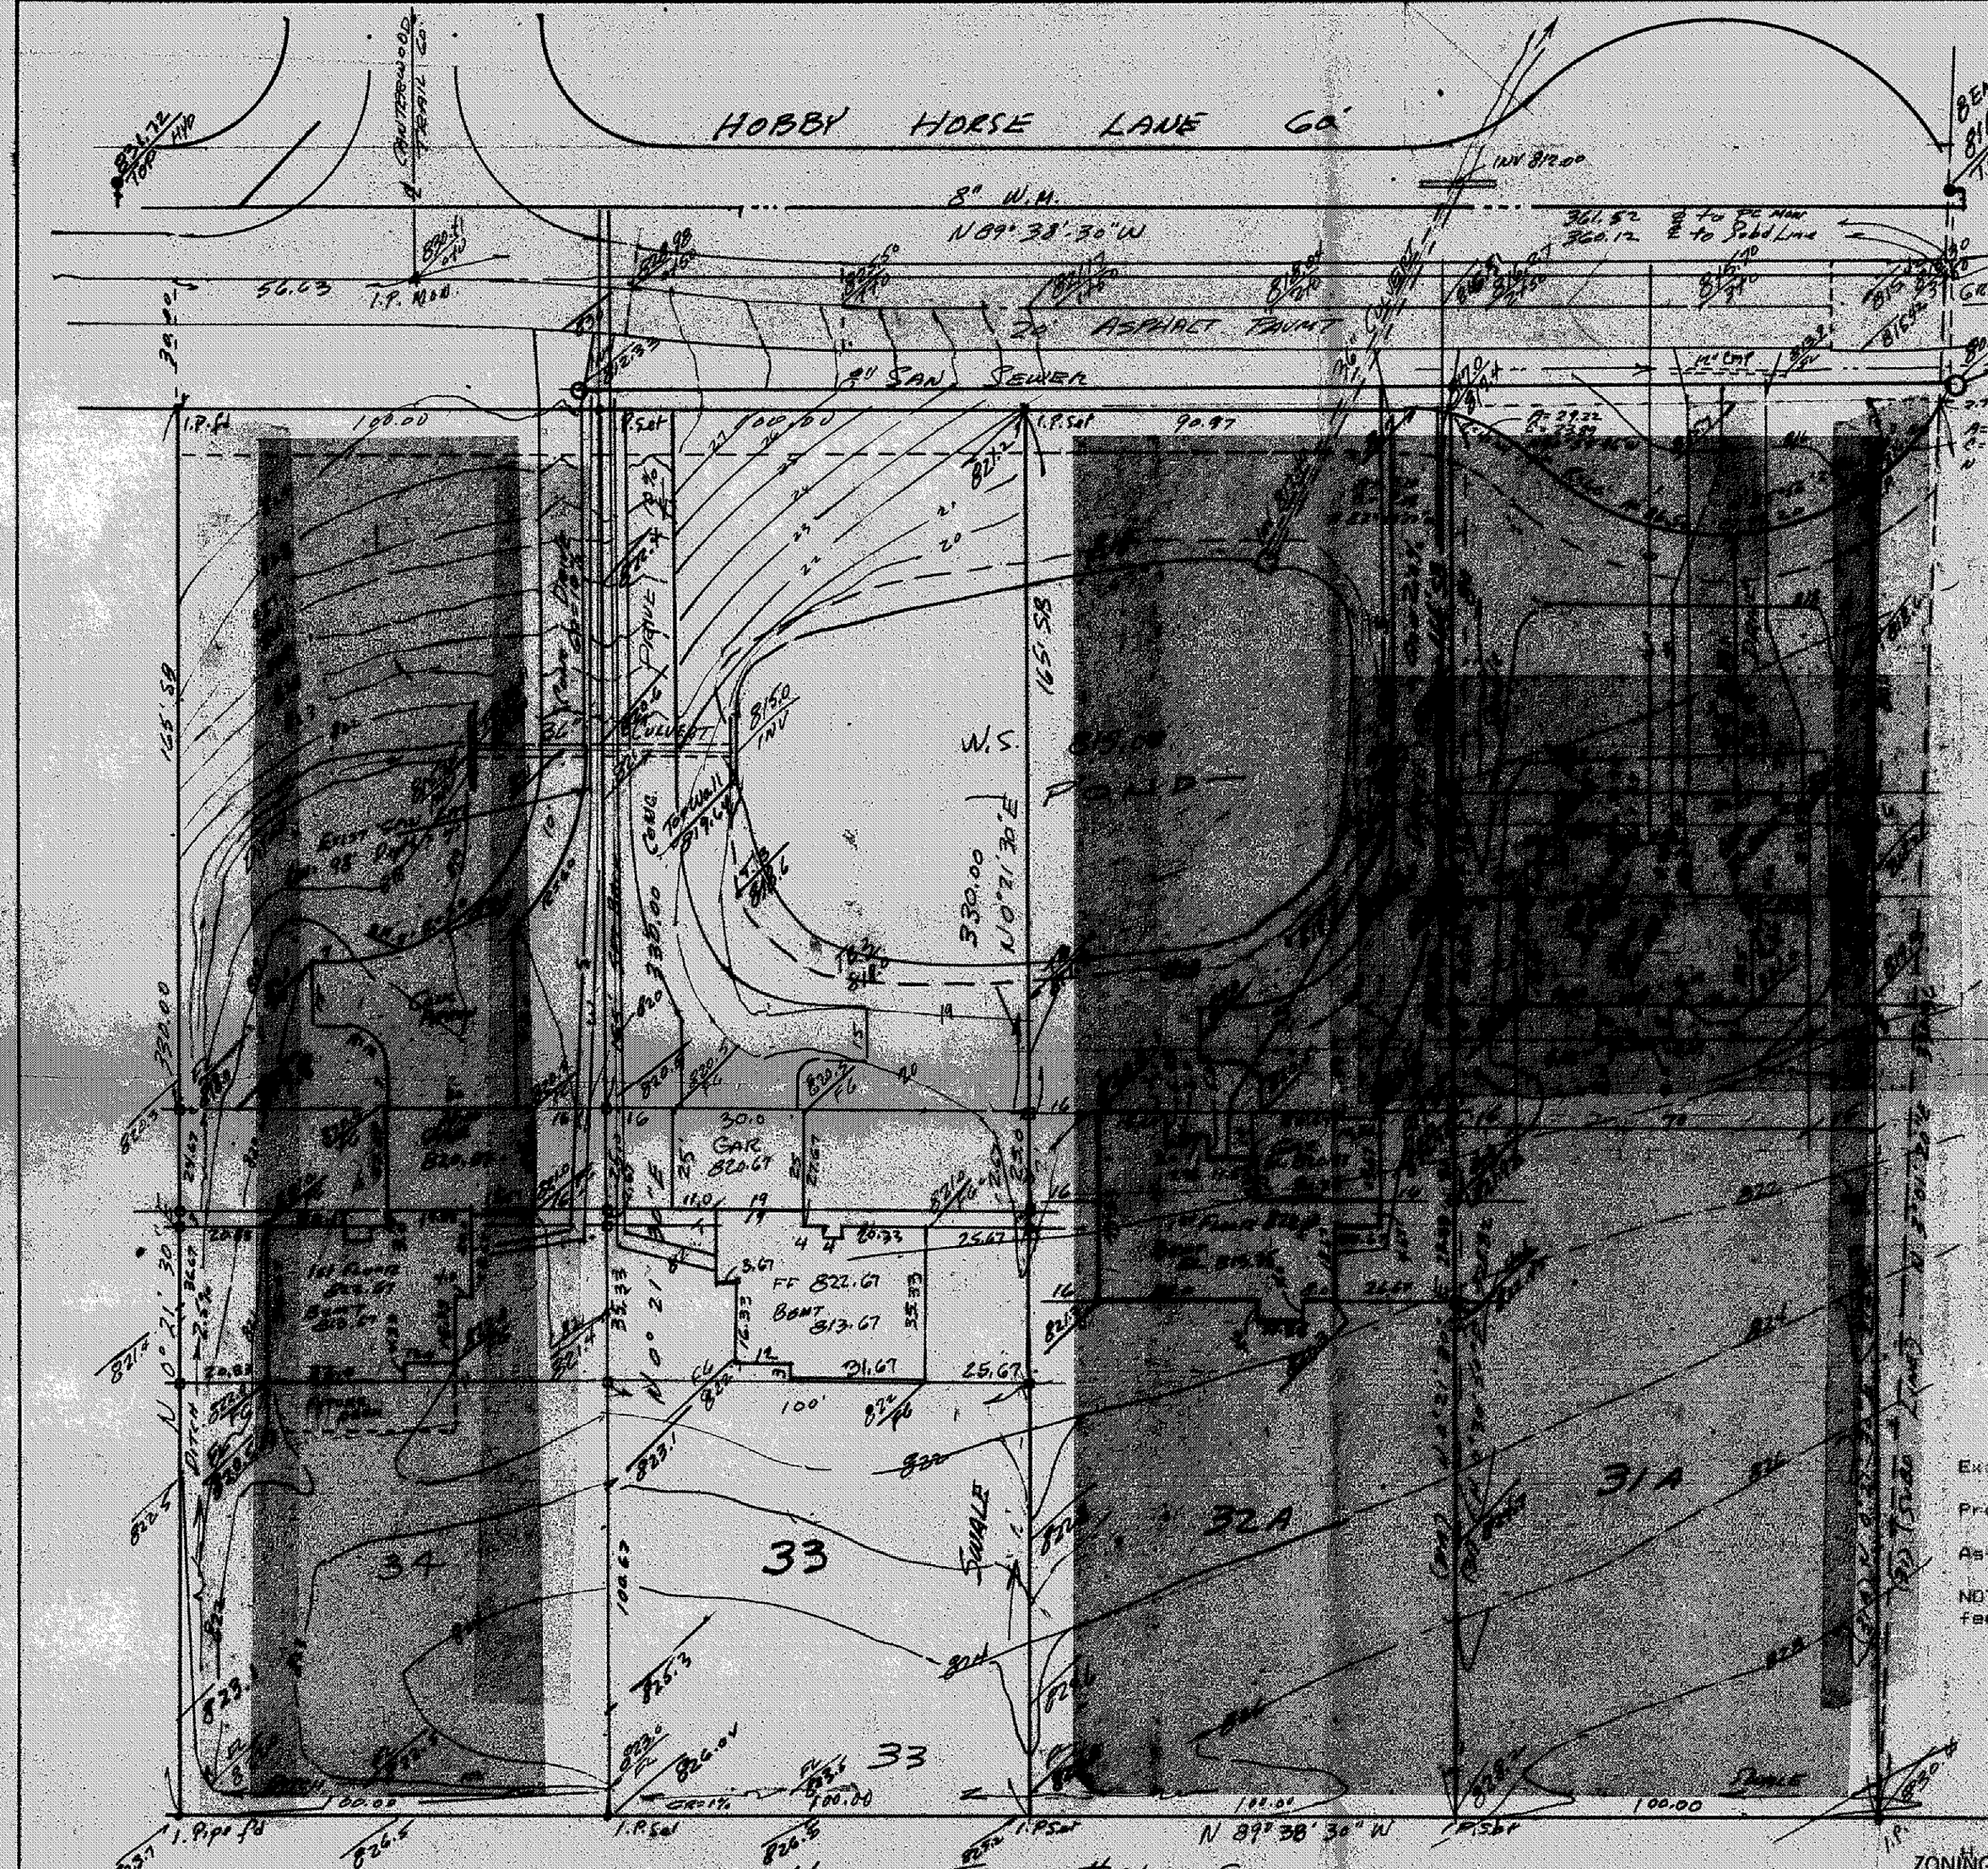

DESIGN CERTIFICATION

This Plat was prepared by me, and is correct to the best of my knowledge and belief. All boundary data shown hereon was obtained from public records.

S/L 31A	Edward L Debevec	Registered Surveyor's Signature	4514 Reg. No.	10/7/88 Date
S/L 32A	Edward L Debevec	Registered Surveyor's Signature	4514 Reg. No.	4/12/89 Date
S/L 33	Edward L Debevec	Registered Surveyor's Signature	4514 Reg. No.	4/21/92 Date
S/L 34	Edward L Debevec	Registered Surveyor's Signature	4514 Reg. No.	8/6/91 Date

"AS BUILT" CERTIFICATION

I hereby certify that the circled grades shown hereon are existing finished grades checked in the field on date shown and are correct to the best of my knowledge and belief.

S/L 31A	Registered Surveyor's Signature	Reg. No.	Date
S/L 32A	Registered Surveyor's Signature	Reg. No.	Date
S/L 33	Registered Surveyor's Signature	Reg. No.	Date
S/L 34	Registered Surveyor's Signature	Reg. No.	Date

LEGEND

Existing Elevation: 100.0 — Existing Contour: ------

Proposed Elevation: 100.0 — Proposed Contour: ——

As-Built Elevation: (100.0)

NOTES: Set Driveway culvert 15" below edge of pavement, 24 feet off centerline. Use 12" CMF, 12 gauge culvert pipe.

SITE PLAN

For Ray Zirkle
5865 Shore Drive, PO Box 25
Madison, Ohio 44057
Phone (216) 428-2058

Of Sublot Nos 31A 32A 33 & 34 of Hobby Horse Farms Subdivision #4 of Concord Township, Lake County, Ohio

ZONING PERMIT 0492-7124

ISSUED 4-23-92

Grading Plan Approved as shown and/or noted
THOMAS P. GILLES, P.E.
Lake County Engineer
By GH Date 4/28/92

SUBJECT TO APPROVAL BY:
- Lake County Sanitary Eng. ☐
- Lake County Eng. Dept. ☒
- Lake County Planning Comm. ☐
- Lake County Bldg. Dept. ☒

STATE OF OHIO — EDWARD L. DEBEVEC — REGISTERED — 4514 — SURVEYOR

Prepared By:
Debevec-Salo & Associates, Inc.
860 Bryn Mawr Avenue
Wickliffe, Ohio 44092
Phone (216) 944-2589

S/L 33 4/21/92
S/L 34 Aug 6, 1991
October 1988

Scale: 1"=30'