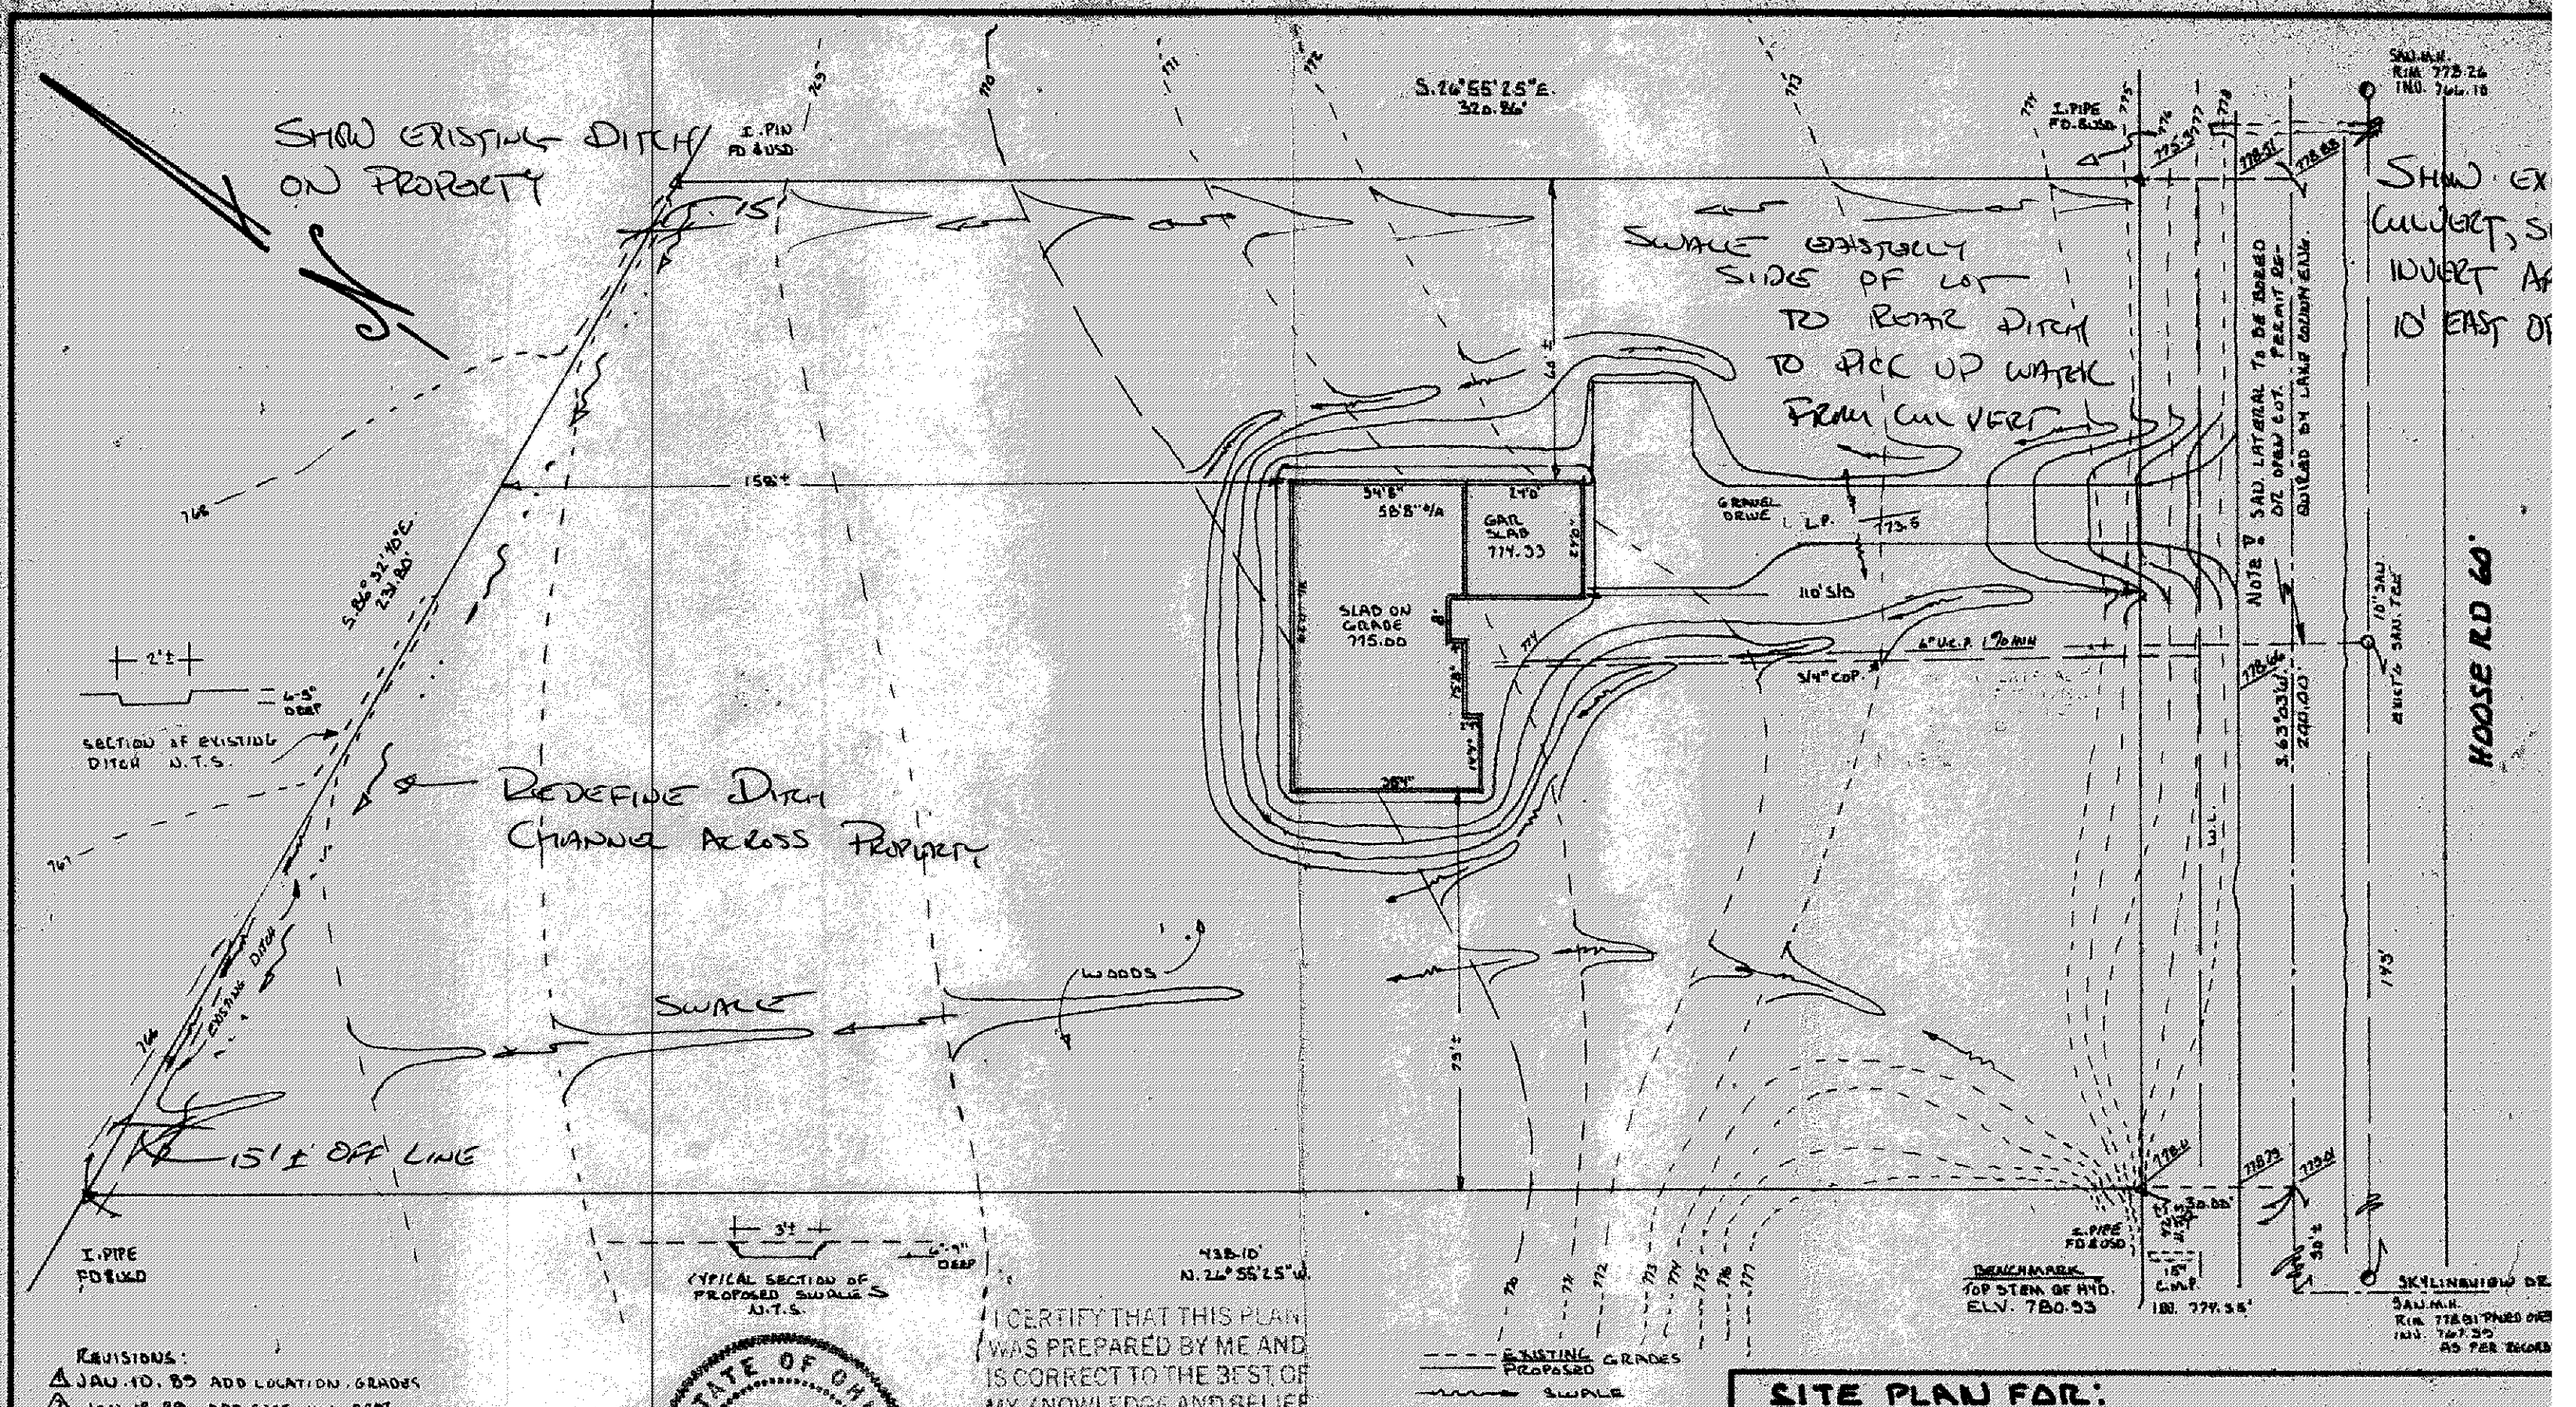

REVISIONS:
1. JAN. 10, 89 ADD LOCATION, GRADES
2. JAN 18, 89 ADD SECT INV. DEPT

STATE OF OHIO
JOHN CLOUD SKONIECZNY
5-6856
REGISTERED SURVEYOR

I CERTIFY THAT THIS PLAN WAS PREPARED BY ME AND IS CORRECT TO THE BEST OF MY KNOWLEDGE AND BELIEF

John C. Skonieczny
REG. SURVEYOR #6356

JOHN C. SKONIECZNY
7739 VIEWMOUNT DR.
PAINESVILLE, OHIO 44077
PH. 352-7742

SITE PLAN FOR: NEIL A. NEWMAN

SCALE: 1" = 30'	APPROVED BY	DRAWN BY J.C.S.
DATE: DEC. 88		

AS DESCRIBED IN VOL. 418-65 L.C.R.D's PP
TOWNSHIP OF CONCORD COUNTY OF LAKE STATE OF OHIO

DRAWING NUMBER N.A.N. 88-01

TELEDYNE POST 18AB-10