PLOT PLAN
for
KOPORC CONSTRUCTION CO.
S/L 4 FRANCIS SUBDIVISION
LOT 20 TR. 4 CONCORD TWP.
LAKE CO. OHIO
1" = 40' Mar 1976
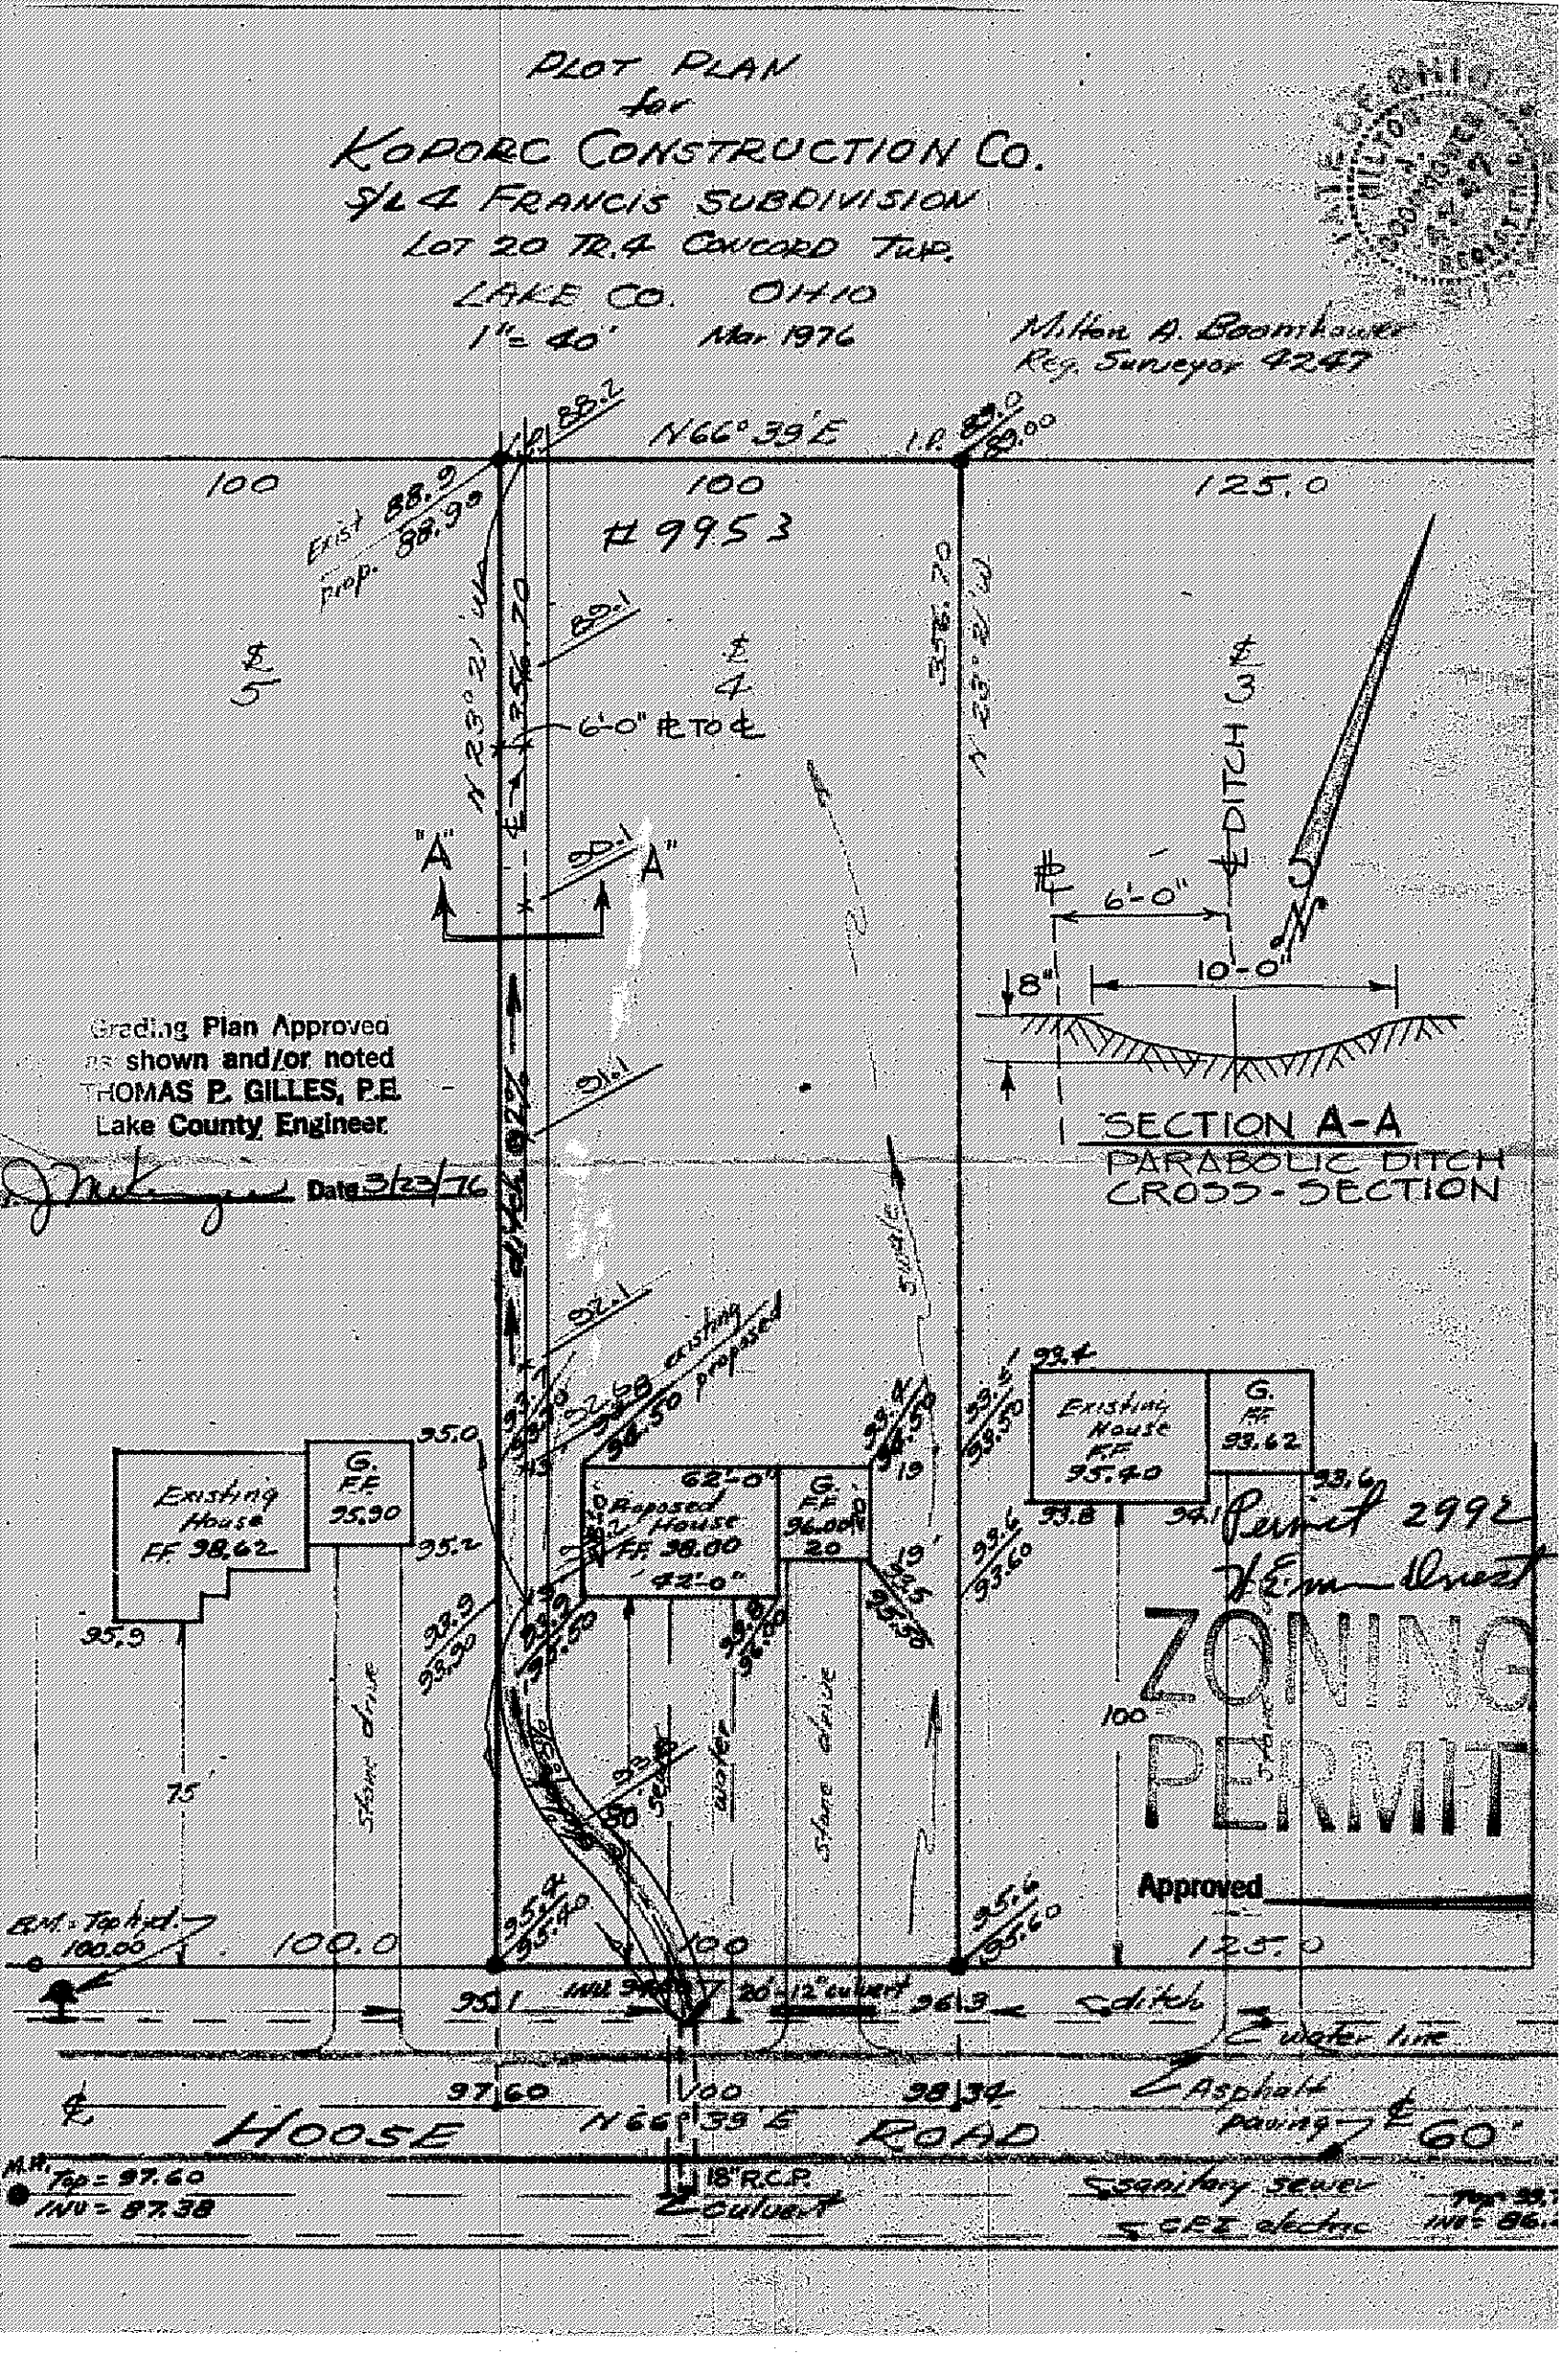
William A. Boomhower
Reg. Surveyor 4247