1999\99099\99099-4.dwg Wed Nov 13 16:34:38 2002 Copyright Barrington Consulting Group, Inc.

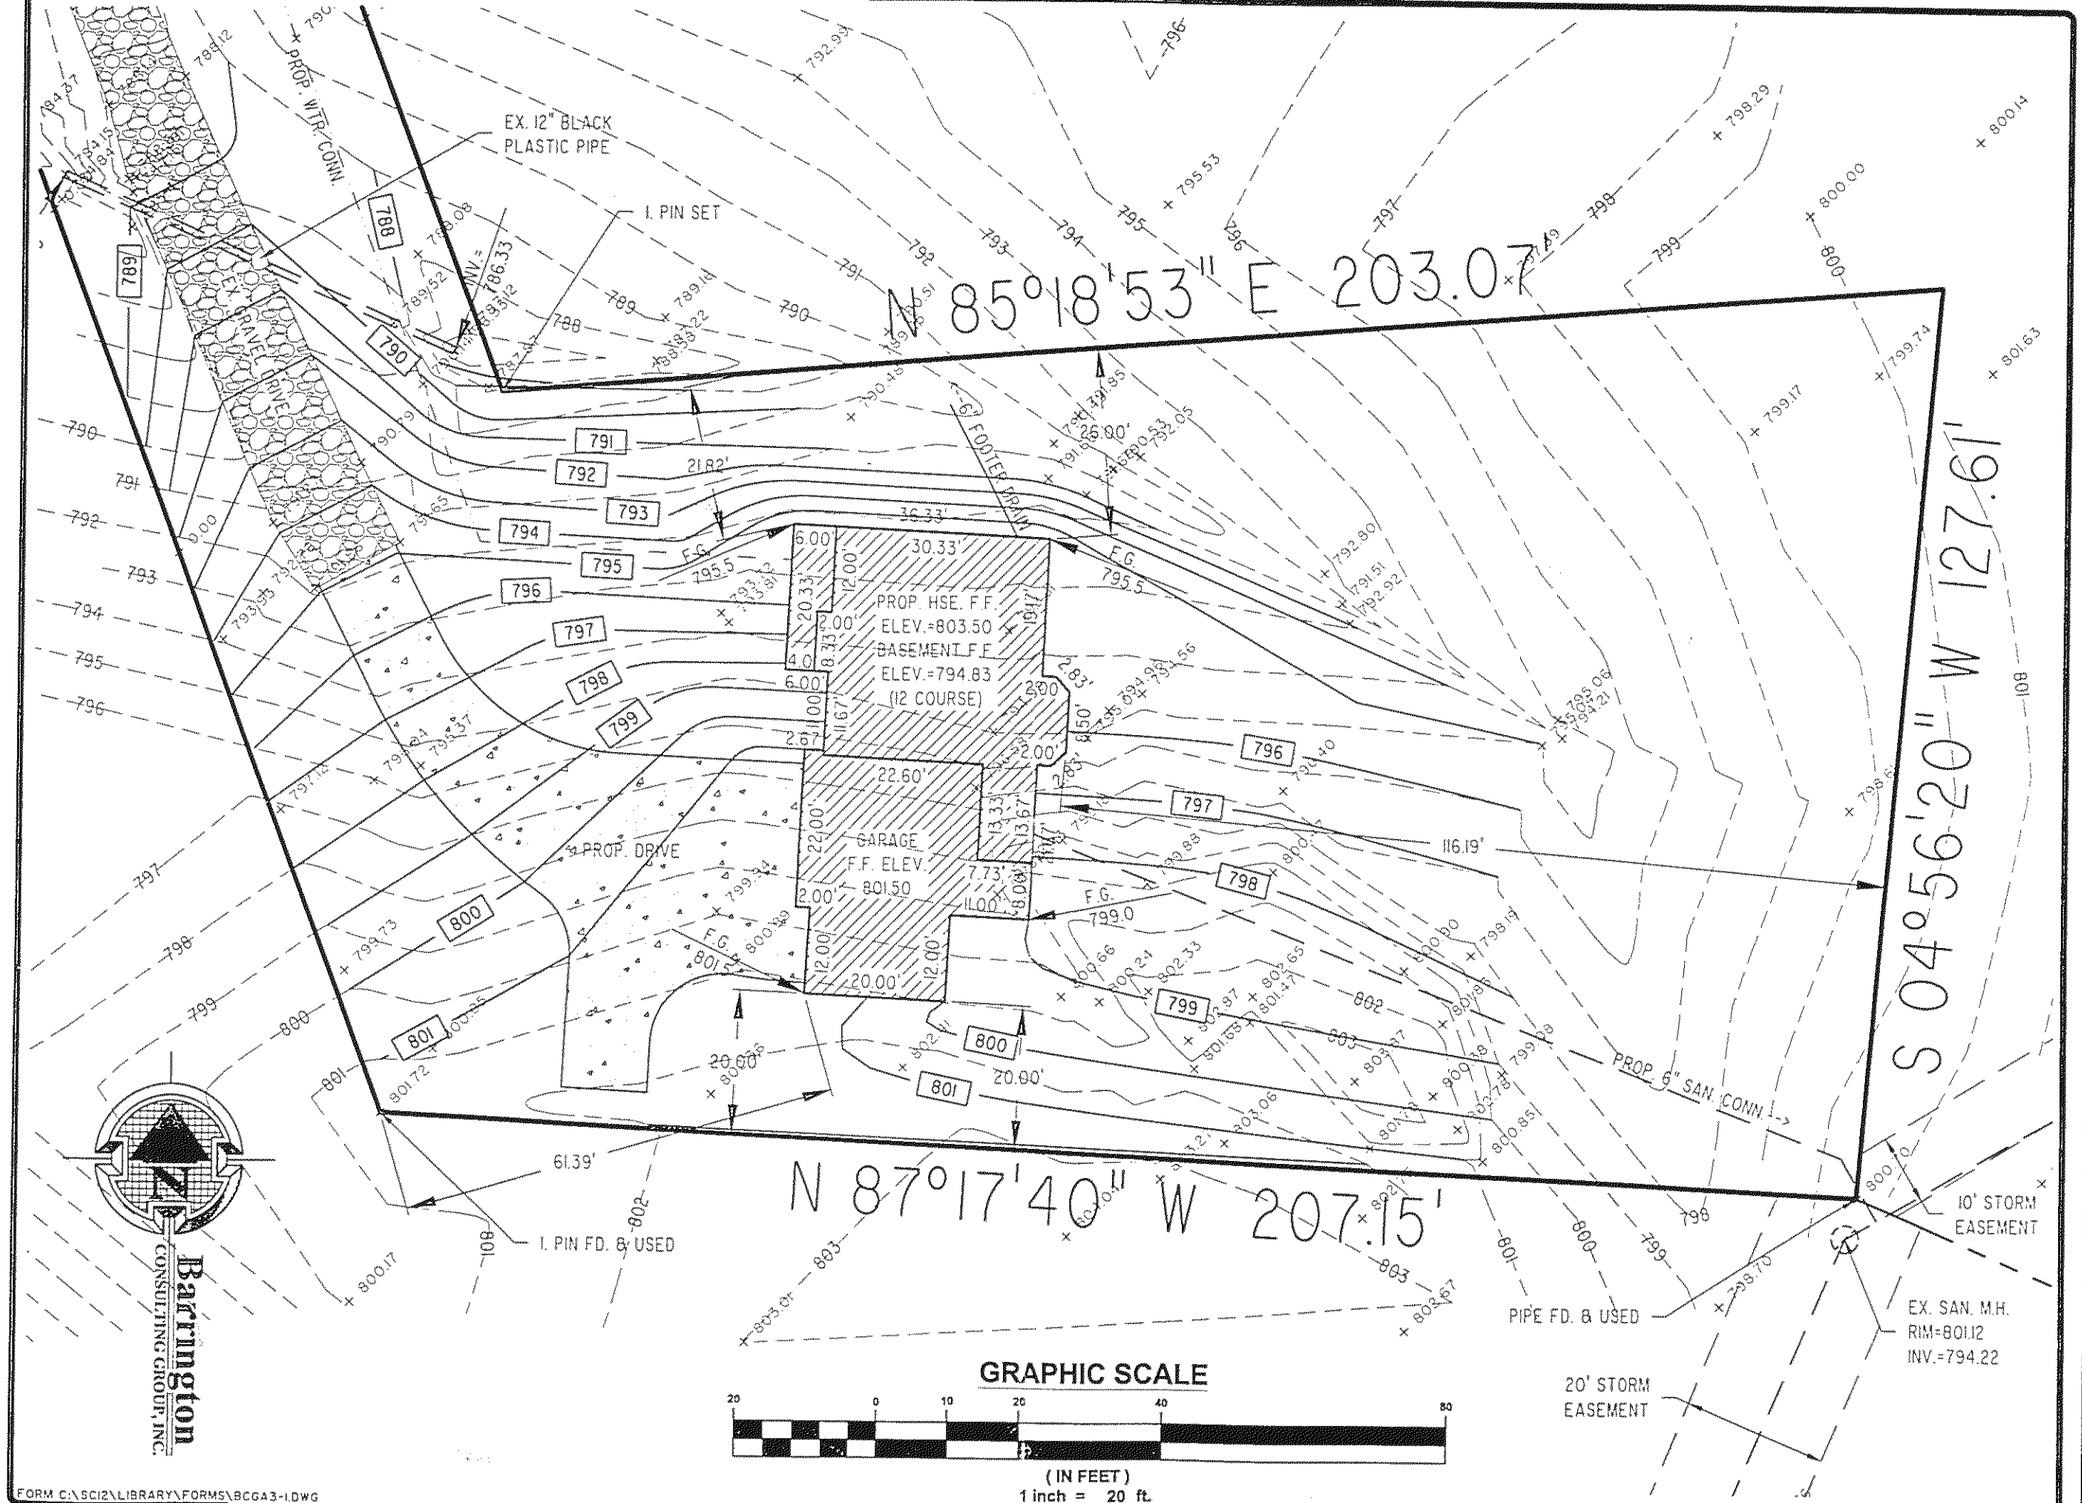

FORM C:\SCI2\LIBRARY\FORMS\BCGA3-1.DWG

REVISIONS	BY

Barrington
CONSULTING GROUP, INC.
38342 WESTERN PARKWAY, SUITE 10
WILLOUGHBY, OHIO 44094
PHONE 440.946.1761 FAX 440.918.0486

STATE OF OHIO
DAVID W. NOVAK
S-7507
REGISTERED
SURVEYOR

SITE PLAN

S/L 2 OF P.P. No. 10A-25C-6
HOOSE RD. CONCORD TWP. OHIO

LITTLE MOUNTAIN HOMES, INC.

DRAWN	WSO
CHECKED	DWN
DATE	NOV. 12, 2002
SCALE	1" = 20'
JOB NO.	99099-4
SHEET	2/2