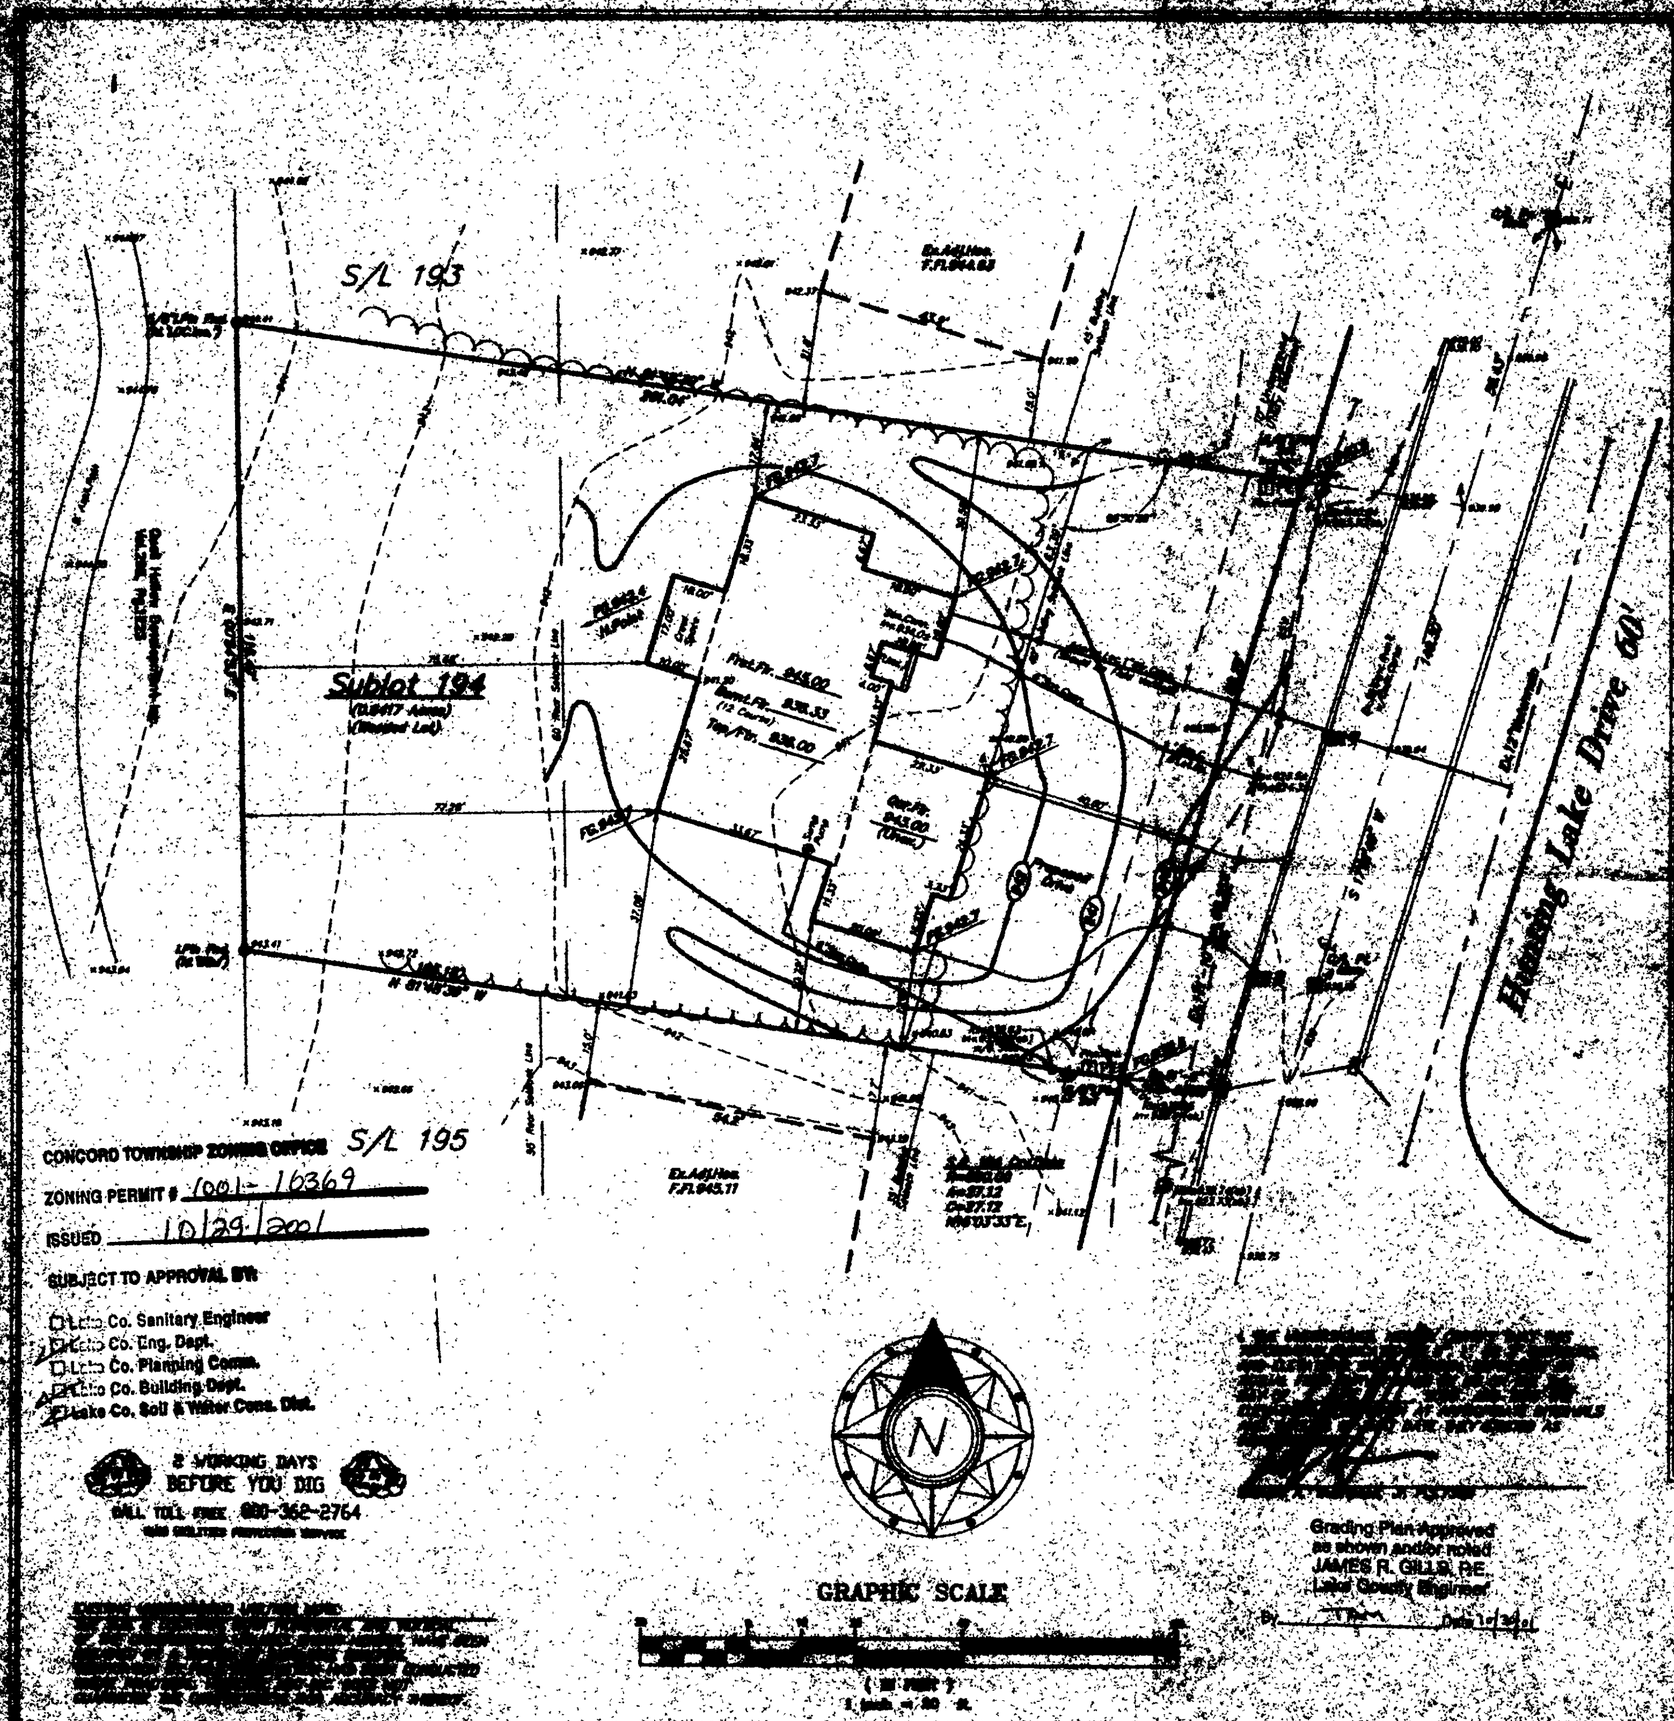

CONCORD TOWNSHIP ZONING OFFICE

ZONING PERMIT # 1001-16369

ISSUED 10/29/2001

SUBJECT TO APPROVAL BY:

- ☐ Lake Co. Sanitary Engineer
- ☑ Lake Co. Eng. Dept.
- ☐ Lake Co. Planning Comm.
- ☑ Lake Co. Building Dept.
- ☑ Lake Co. Soil & Water Cons. Dist.

2 WORKING DAYS
BEFORE YOU DIG
CALL TOLL FREE 800-362-2764
OHIO UTILITIES PROTECTION SERVICE

GRAPHIC SCALE

(IN FEET)
1 inch = 20 ft.

Grading Plan Approved
as shown and/or noted
JAMES R. GILLS, P.E.
Lake County Engineer
By _____ Date 10/30/01

SITE PLAN

for _____

5900 S.O.M. Ctr. Road

LEGEND

BENCHMARK