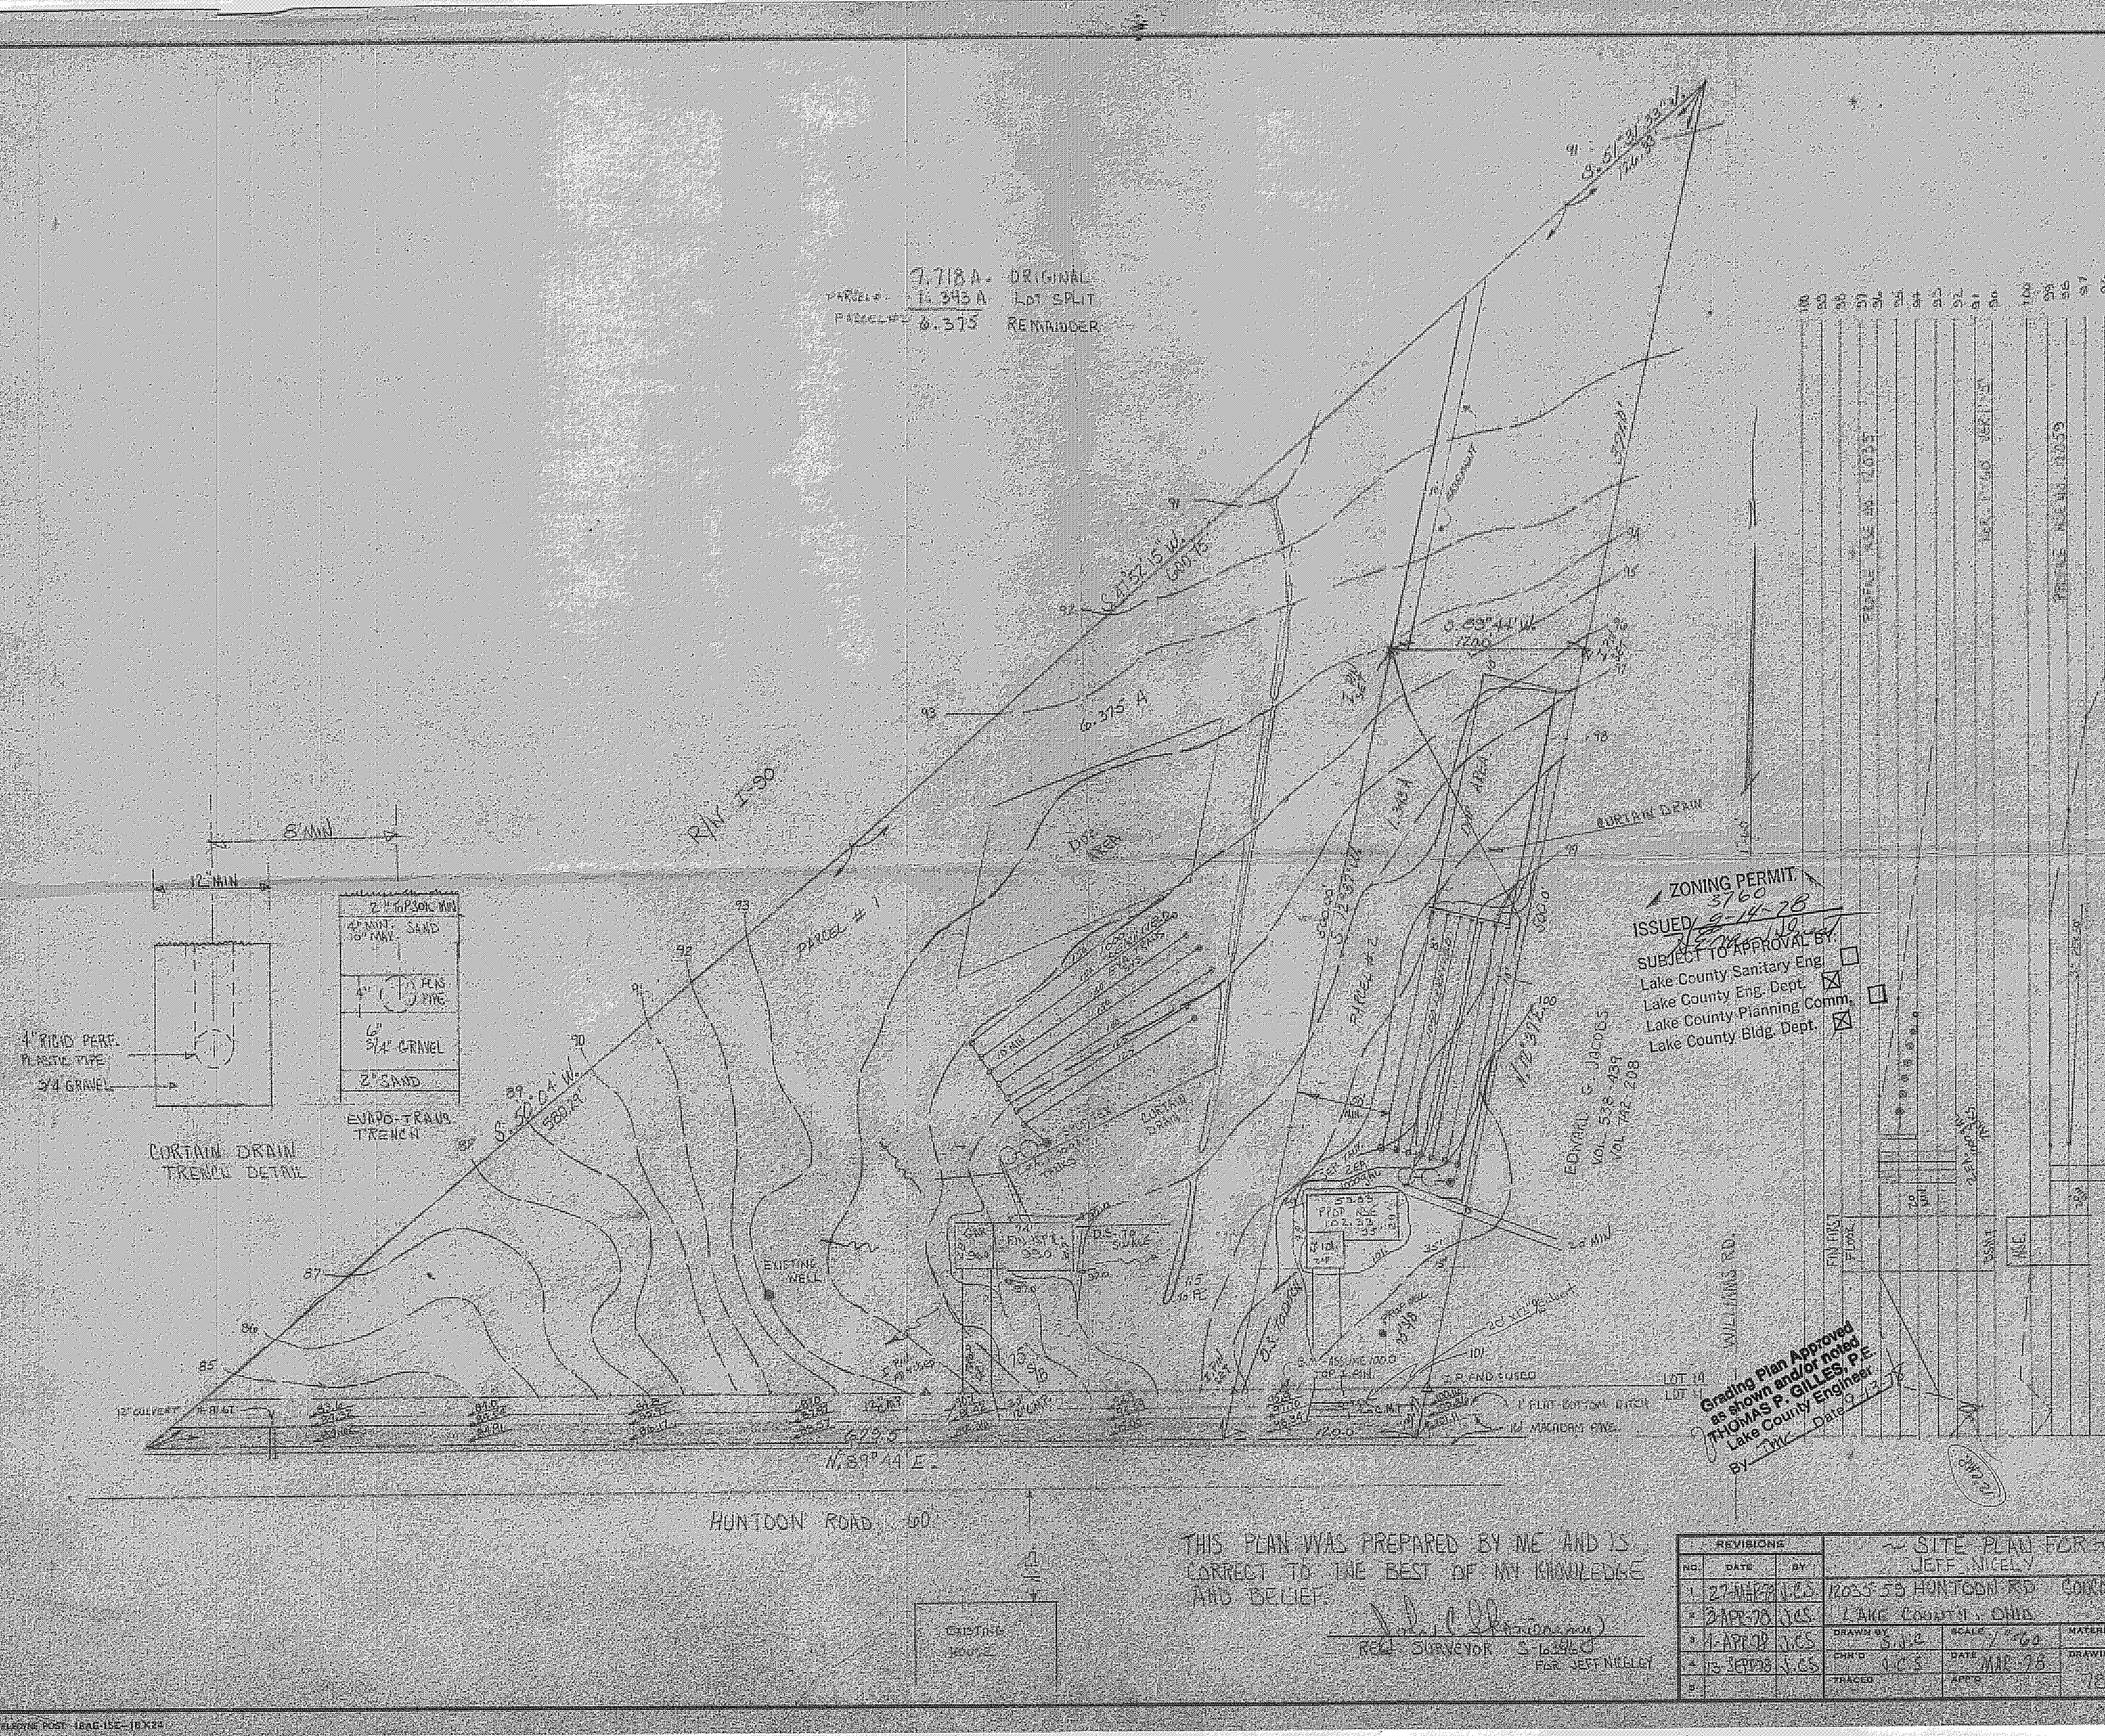

7.718 A. ORIGINAL
PARCEL#1 1.343 A LOT SPLIT
PARCEL#2 6.375 REMAINDER
S. 51°31'32" W.
S. 47°52'15" W. 600.15'
6.375 A
R/W I-90
PARCEL # 1
PARCEL # 2
S. 89°44' W. 120.0
S. 50°04' W. 580.29'
N. 12°39' E.
1.343 A
CURTAIN DRAIN
EXISTING WELL
EDWARD G. JACOBS
VOL. 538 - 439
VOL. 742 - 208
WILLIAMS RD.
LOT 19
LOT 11
HUNTOON ROAD 60'
EXISTING HOUSE
N. 89°44' E.
12" CULVERT
8' MIN
12" MIN
2" TOPSOIL MIN
4" MIN. 16" MAX. SAND
4" PERF. PIPE
6" 3/4" GRAVEL
2" SAND
EVAPO-TRANS TRENCH
4" RIGID PERF. PLASTIC PIPE
3/4 GRAVEL
CURTAIN DRAIN TRENCH DETAIL
ZONING PERMIT 3760
ISSUED 9-14-78
SUBJECT TO APPROVAL BY:
Lake County Sanitary Eng.
Lake County Eng. Dept.
Lake County Planning Comm.
Lake County Bldg. Dept.
Grading Plan Approved as shown and/or noted
THOMAS P. GILLES, P.E.
Lake County Engineer
By TMC Date 9-13-78
THIS PLAN WAS PREPARED BY ME AND IS CORRECT TO THE BEST OF MY KNOWLEDGE AND BELIEF.
REG. SURVEYOR S-1636
FOR JEFF NICELY
REVISIONS
NO. DATE BY
1 27-MAR-78 J.C.S.
2 3-APR-78 J.C.S.
3 11-APR-78 J.C.S.
4 13-SEPT-78 J.C.S.
5
SITE PLAN FOR JEFF NICELY
12035-59 HUNTOON RD
LAKE COUNTY, OHIO
DRAWN BY J.J.C. SCALE 1" = 60'
CHK'D J.C.S. DATE MAR-78
TRACED APP'D