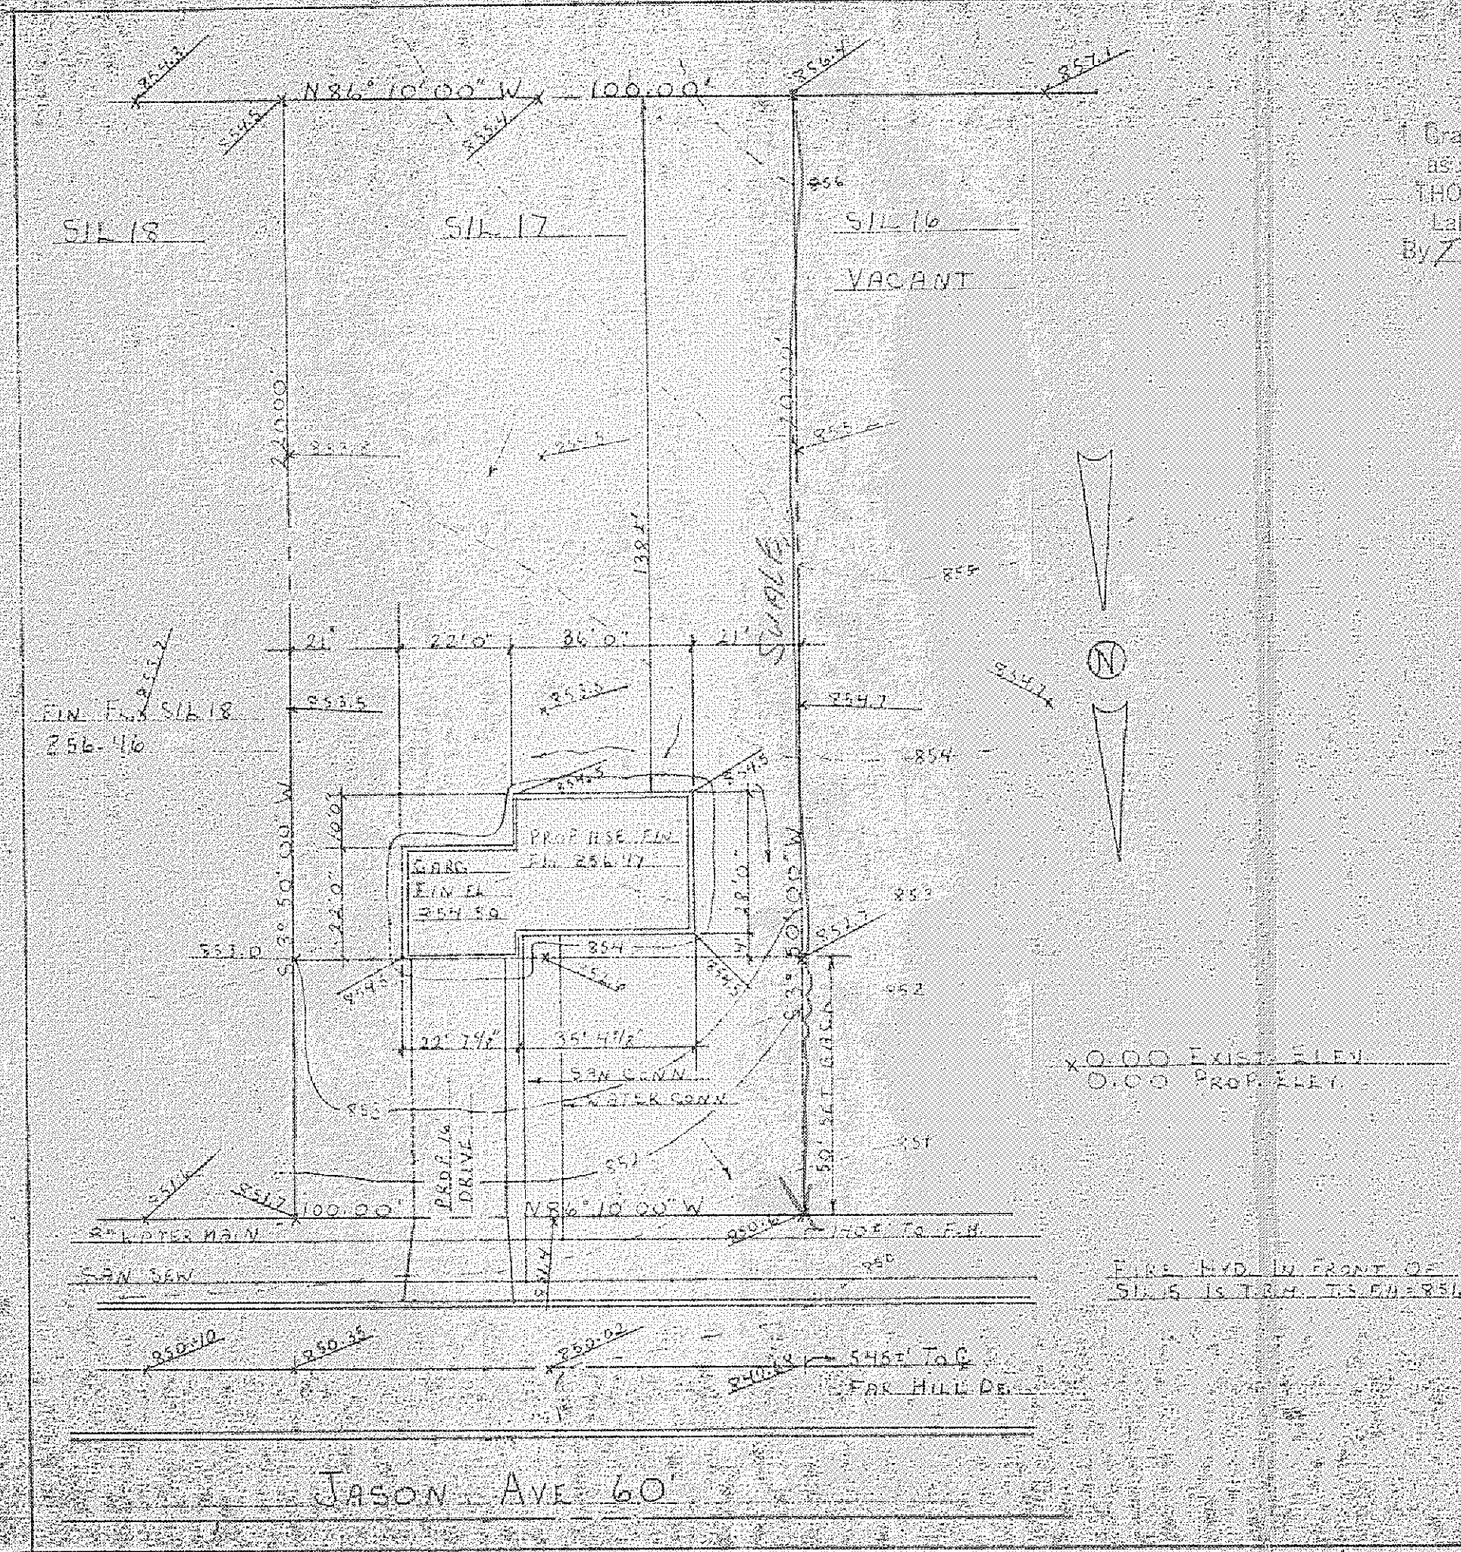


Grading Plan Approved as shown and/or noted
THOMAS P. GILLES, P.E.
Lake County Engineer
By TPG Date 6 Jun 78

SITE PLAN FOR:
RYAN HOMES
8141 TYLER BLVD
MENTOR, OHIO
BEING SUBLOT NO. 17 IN THE FAR HILLS ESTATES SUBDIVISION IN CONCORD TOWNSHIP, OHIO

PREPARED BY:
WM R. GRAY ASSOC INC
7547 MENTOR AVE
MENTOR, OHIO
SCALE: 1" = 30'
DATE: MAY 31, 1978

CERTIFICATION:
I HEREBY CERTIFY THAT THIS PLAT IS CORRECT TO THE BEST OF MY KNOWLEDGE
BY: Wm. R. Gray
WM. R. GRAY REG. SURV. # 2752

STATE OF OHIO
WM. R. GRAY
2752
REGISTERED
PROFESSIONAL SURVEYOR