SITE PLAN FOR:
RYAN HOMES
8141 TYLER BLVD.
BEING SUBLOT No. 19
IN FAR HILLS ESTATE IN
CONCORD TWP OHIO

PREPARED BY:
WM R GRAY ASSOC. INC.
7547 MENTOR AVE.
MENTOR OHIO
SCALE: 1" = 30'
DATE: FEB 28 1978

CERTIFICATION:
I HEREBY CERTIFY THAT THIS PLAT IS CORRECT TO THE BEST OF MY KNOWLEDGE.
BY [signature] P.E.
FOR WM. R. GRAY REG SURV #2752
#3536

ZONING PERMIT
ISSUED 3-15-78
SUBJECT TO APPROVAL BY:
Lake County Sanitary Eng. ☐
Lake County Eng. Dept. ☒
Lake County Planning Comm. ☐
Lake County Bldg. Dept. ☒

Grading Plan Approved
as shown and/or noted
THOMAS P. GILLES, P. E.
Lake County Engineer
By [signature] Date 17 MAR 78

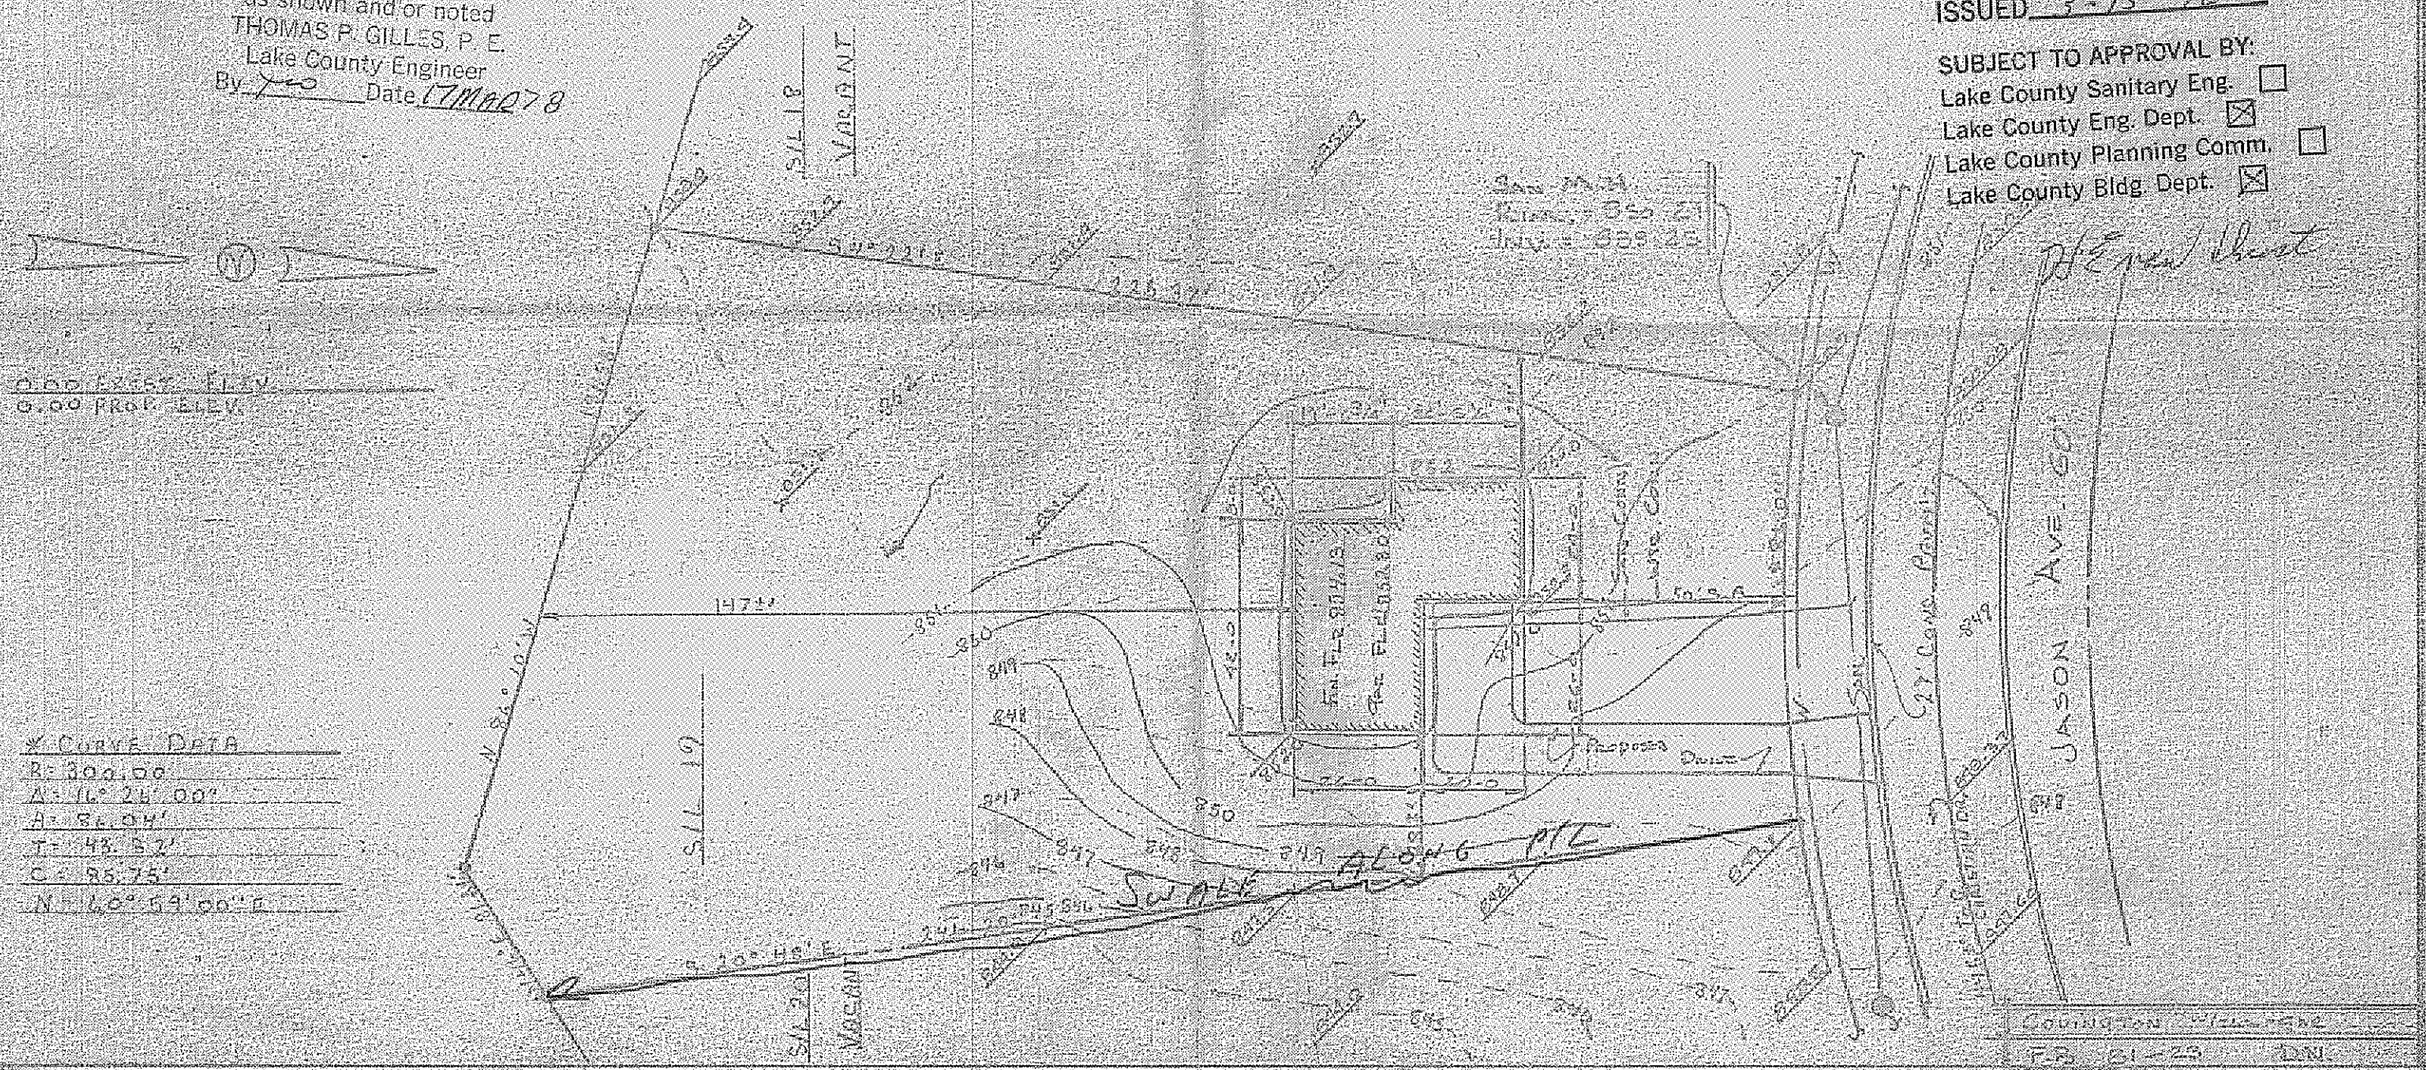

0.00 EXIST. ELEV.
0.00 PROP. ELEV.

* CURVE DATA
R = 300.00
Δ = 16° 26' 00"
A = 86.04'
T = 43.32'
C = 85.75'
N = 60° 59' 00" E

COVINGTON VILLAGE
F.B. 81-23 D.N.