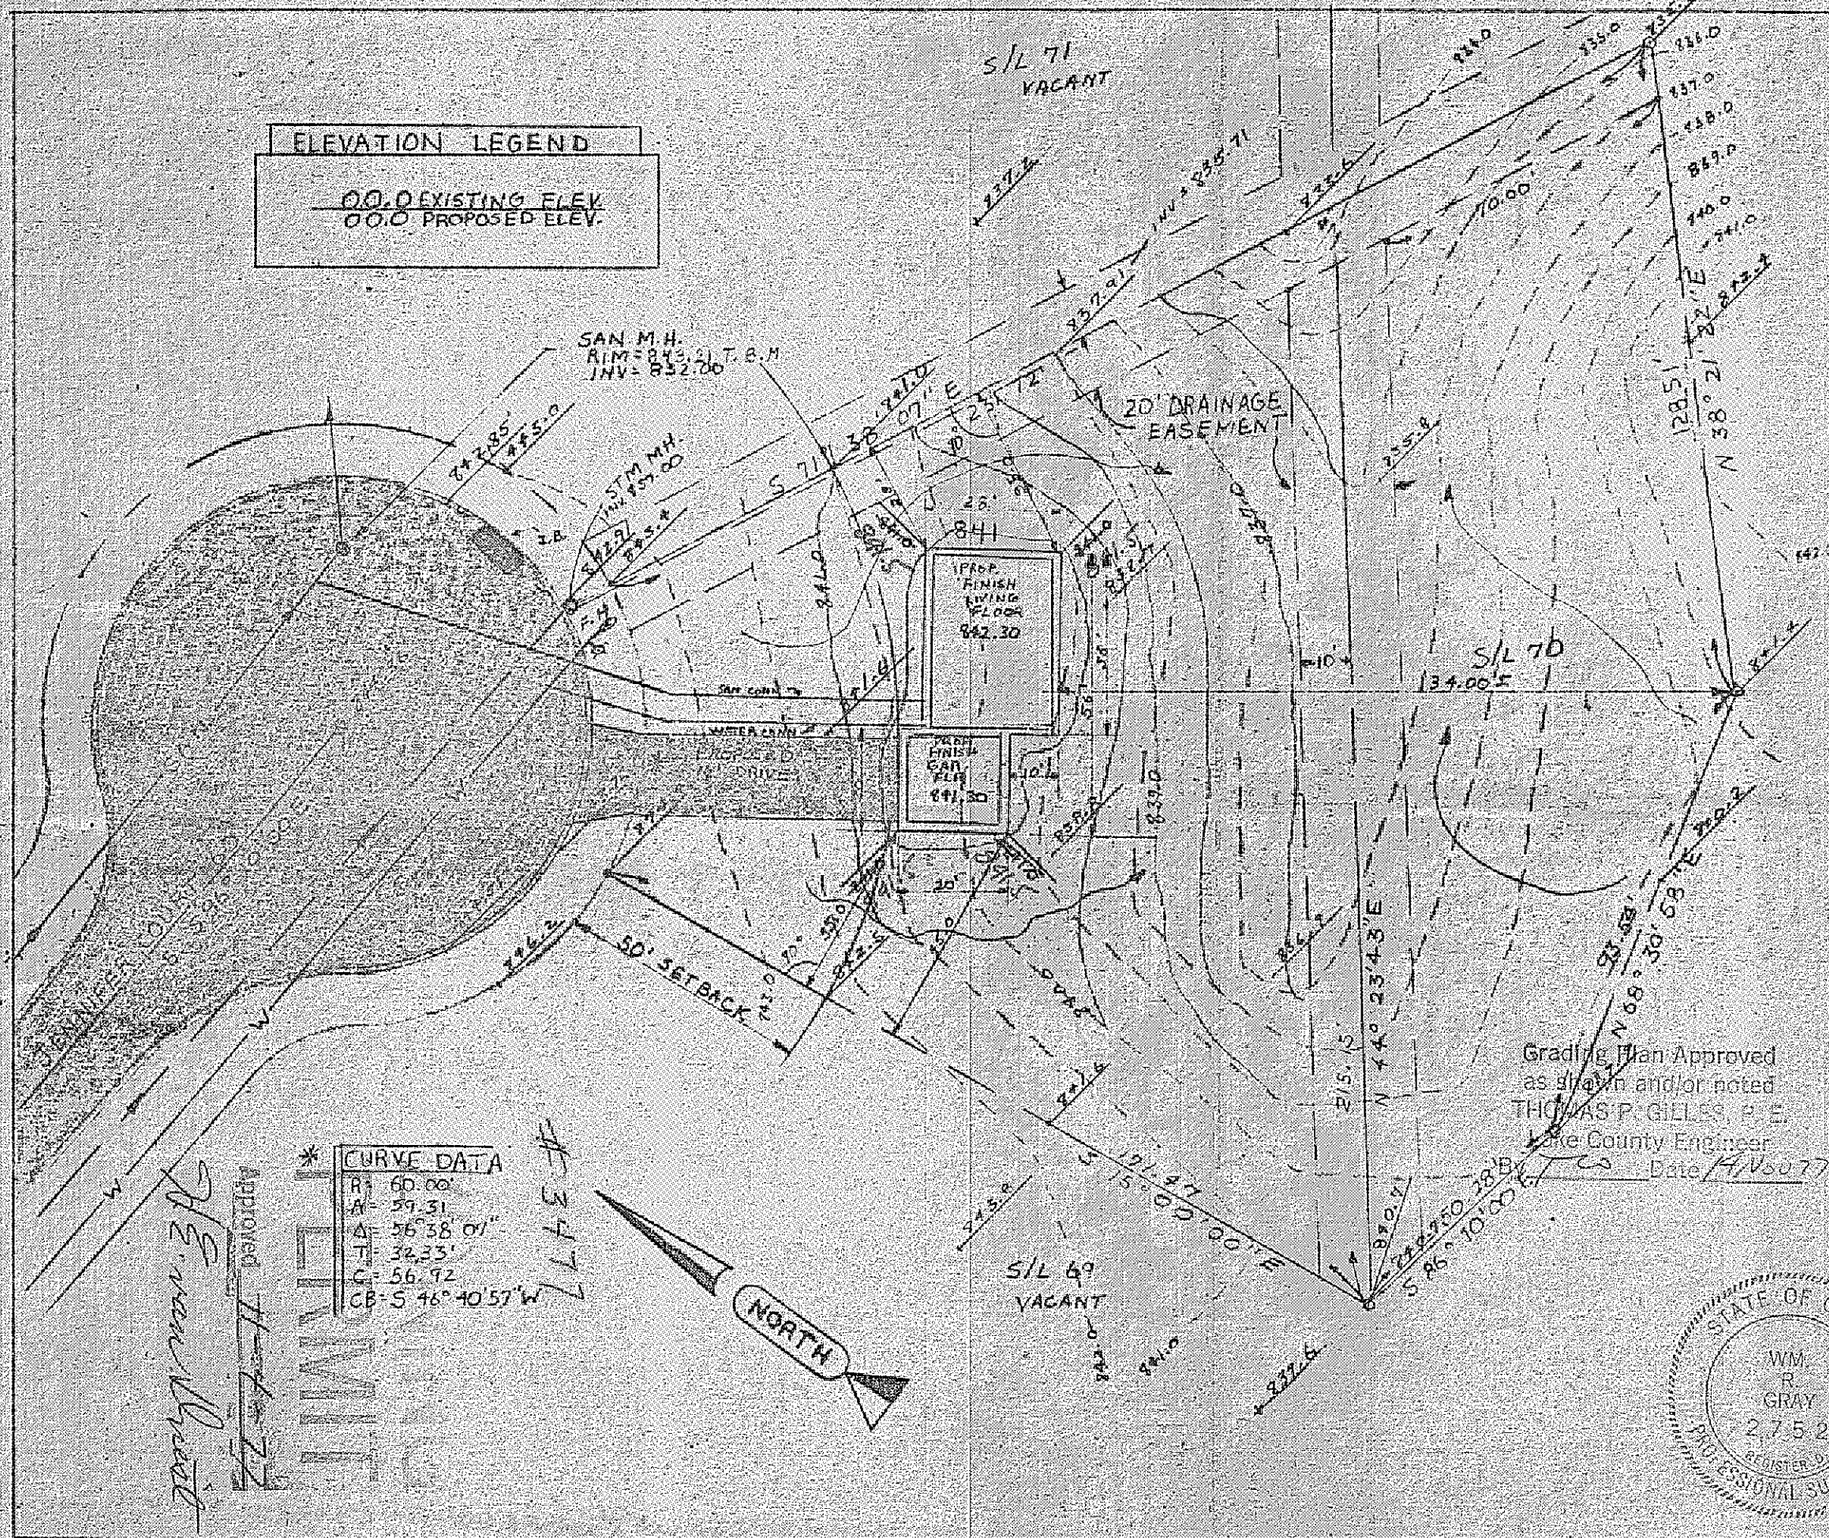

SITE PLAN FOR:

RYAN HOMES
8141 TYLER BLVD.
MENTOR, OHIO

BEING SUBLOT NO. #70
LOCATED IN THE FAR HILLS
SUBDIVISION IN CONCORD, OHIO.

PREPARED BY:

WM. R. GRAY ASSOC. INC.
7547 MENTOR AVE.
MENTOR, OHIO

SCALE: 1" = 30'
DATE: NOV. 1 1977

CERTIFICATION:

I HEREBY CERTIFY THAT THIS PLAT IS CORRECT TO THE BEST OF MY KNOWLEDGE

By: Wm. R. Gray
WM. R. GRAY REG. SUR. 2572

STATE OF OHIO
WM. R. GRAY
2752
REGISTERED
PROFESSIONAL SURVEYOR