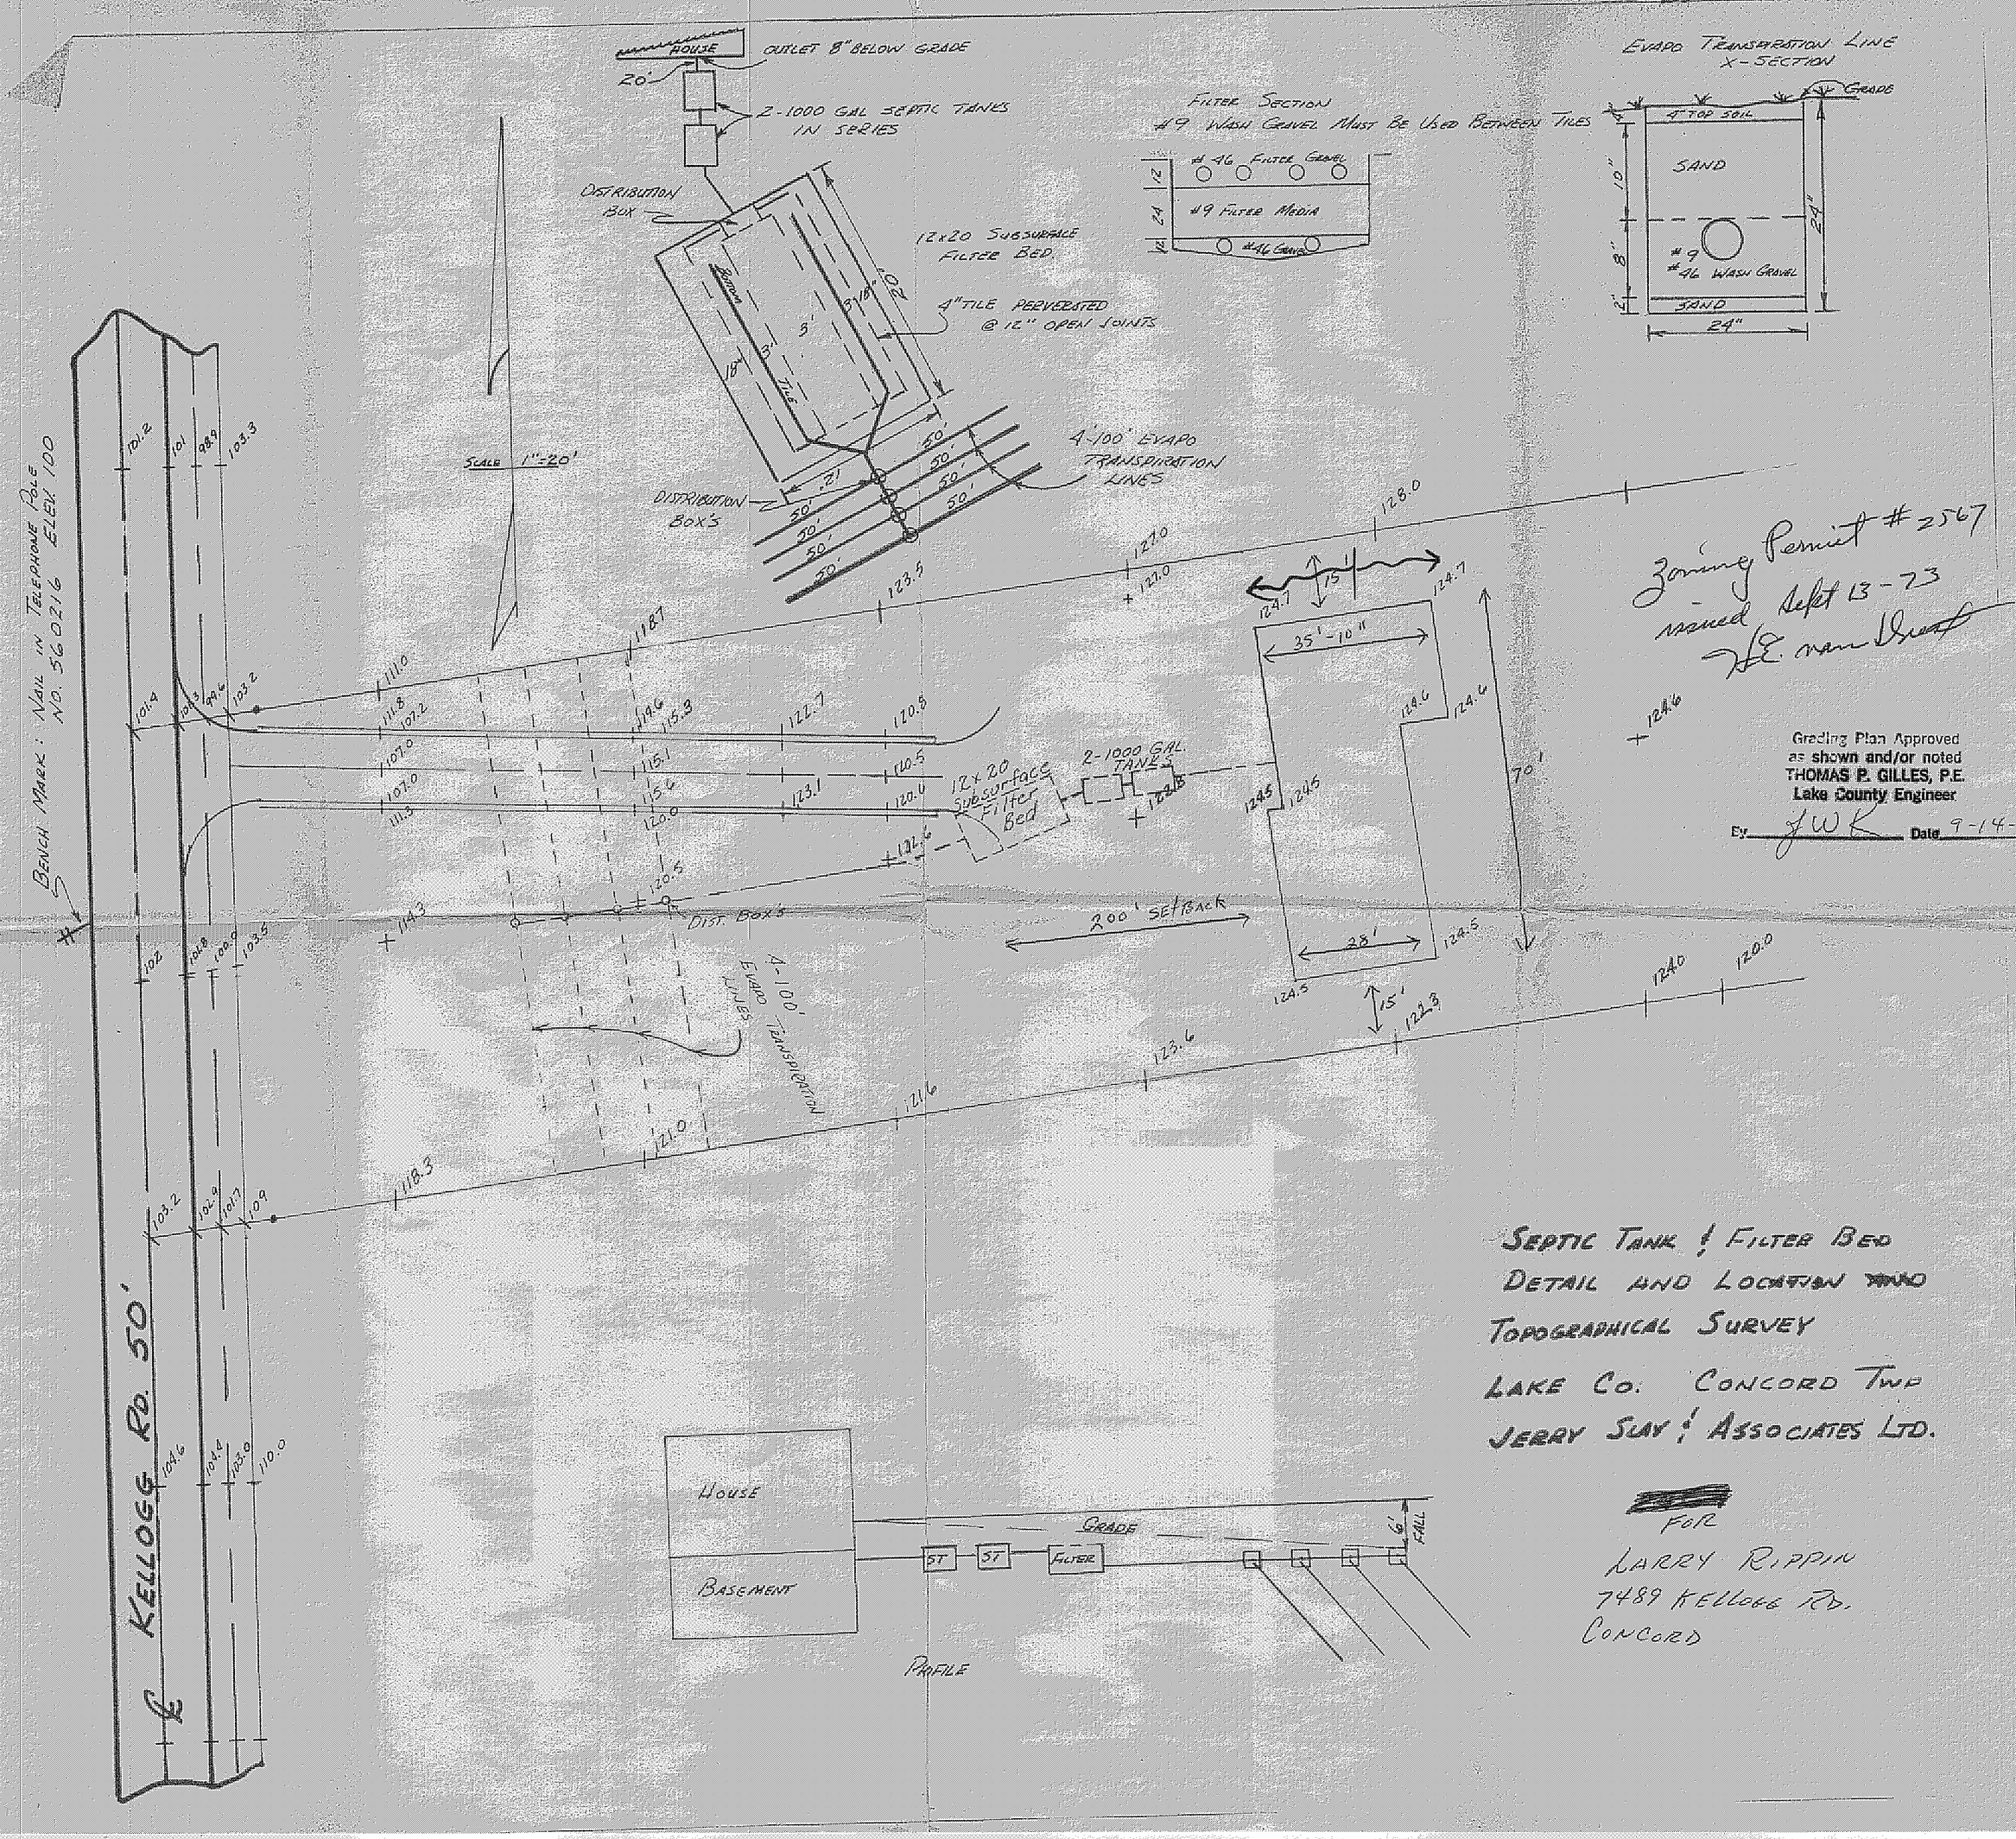

SEPTIC TANK & FILTER BED DETAIL AND LOCATION AND TOPOGRAPHICAL SURVEY

LAKE CO. CONCORD TWP

JERRY SUAY & ASSOCIATES LTD.

FOR

LARRY RIPPIN
7489 KELLOGG RD.
CONCORD