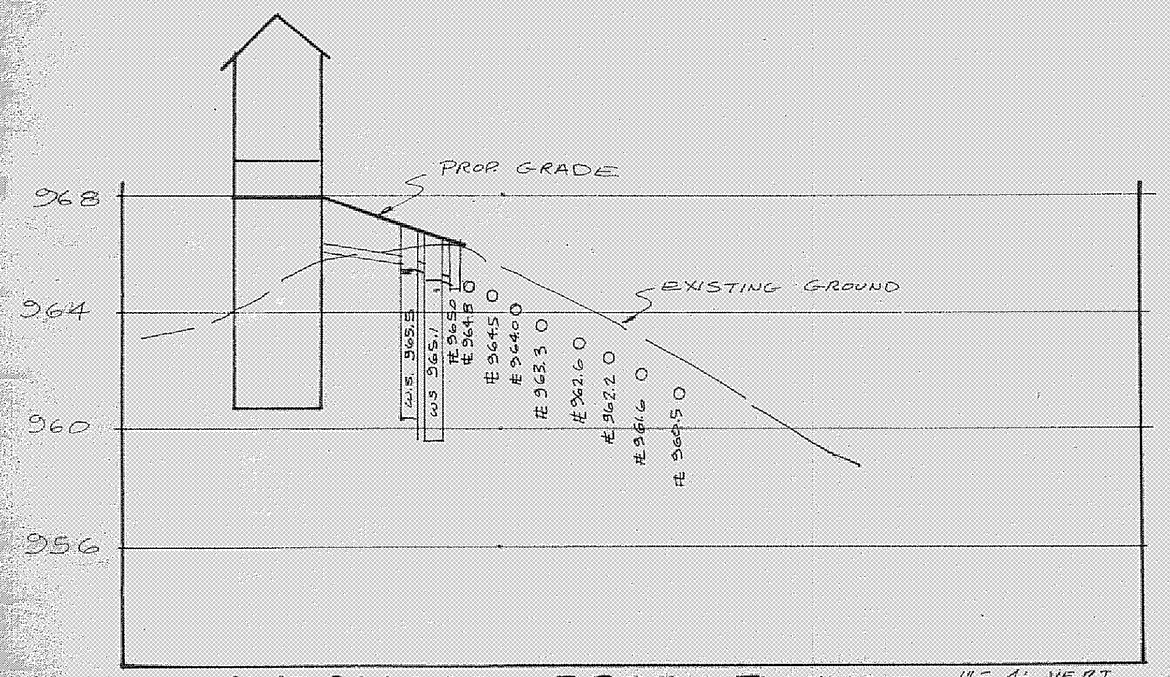

HYDRAULIC PROFILE SCALE 1" = 4' VERT 1" = 40" HORZ.

ZONING PERMIT #4331
ISSUED 5-8-81

SUBJECT TO APPROVAL BY:
Lake County Sanitary Eng. ☐
Lake County Eng. Dept. ☒
Lake County Planning Comm. ☐
Lake County Bldg. Dept. ☒
Tens S Marano

Grading Plan Approved as shown and/or noted
THOMAS P. GILLES, P.E.
Lake County Engineer
By T.O. Date 11 MAY 81

SITE PLAN for BETTELEY BLDRS.
OF S/L 11 KNIGHTSBRIGDE, NOW IN
CONCORD TWP - LAKE COUNTY OHIO

DATE
SCALE
DRAWN BY
CH'K'D BY
F.B.# PG.

COLPETZER · WOODS
CONSULTANTS, INC.
MENTOR, OHIO 44060

SHEET
CONTRACT