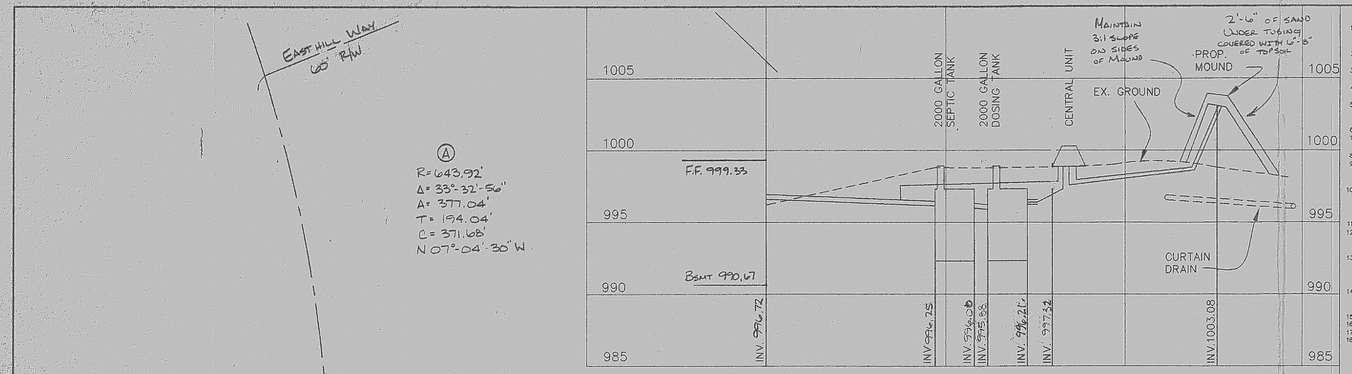

HYDRAULIC PROFILE
SCALE: H:1"=20, V:1"=5'