SITE PLAN
FOR
RAY YOUDATH

BEING A PART OF LOT NO. 32, TRACT NO. 2, IN THE TOWNSHIP OF CONCORD, LAKE COUNTY, OHIO.
PHILIP R. & MARILYN M. YOUDATH
VOL 509-370
0.5495 AC.

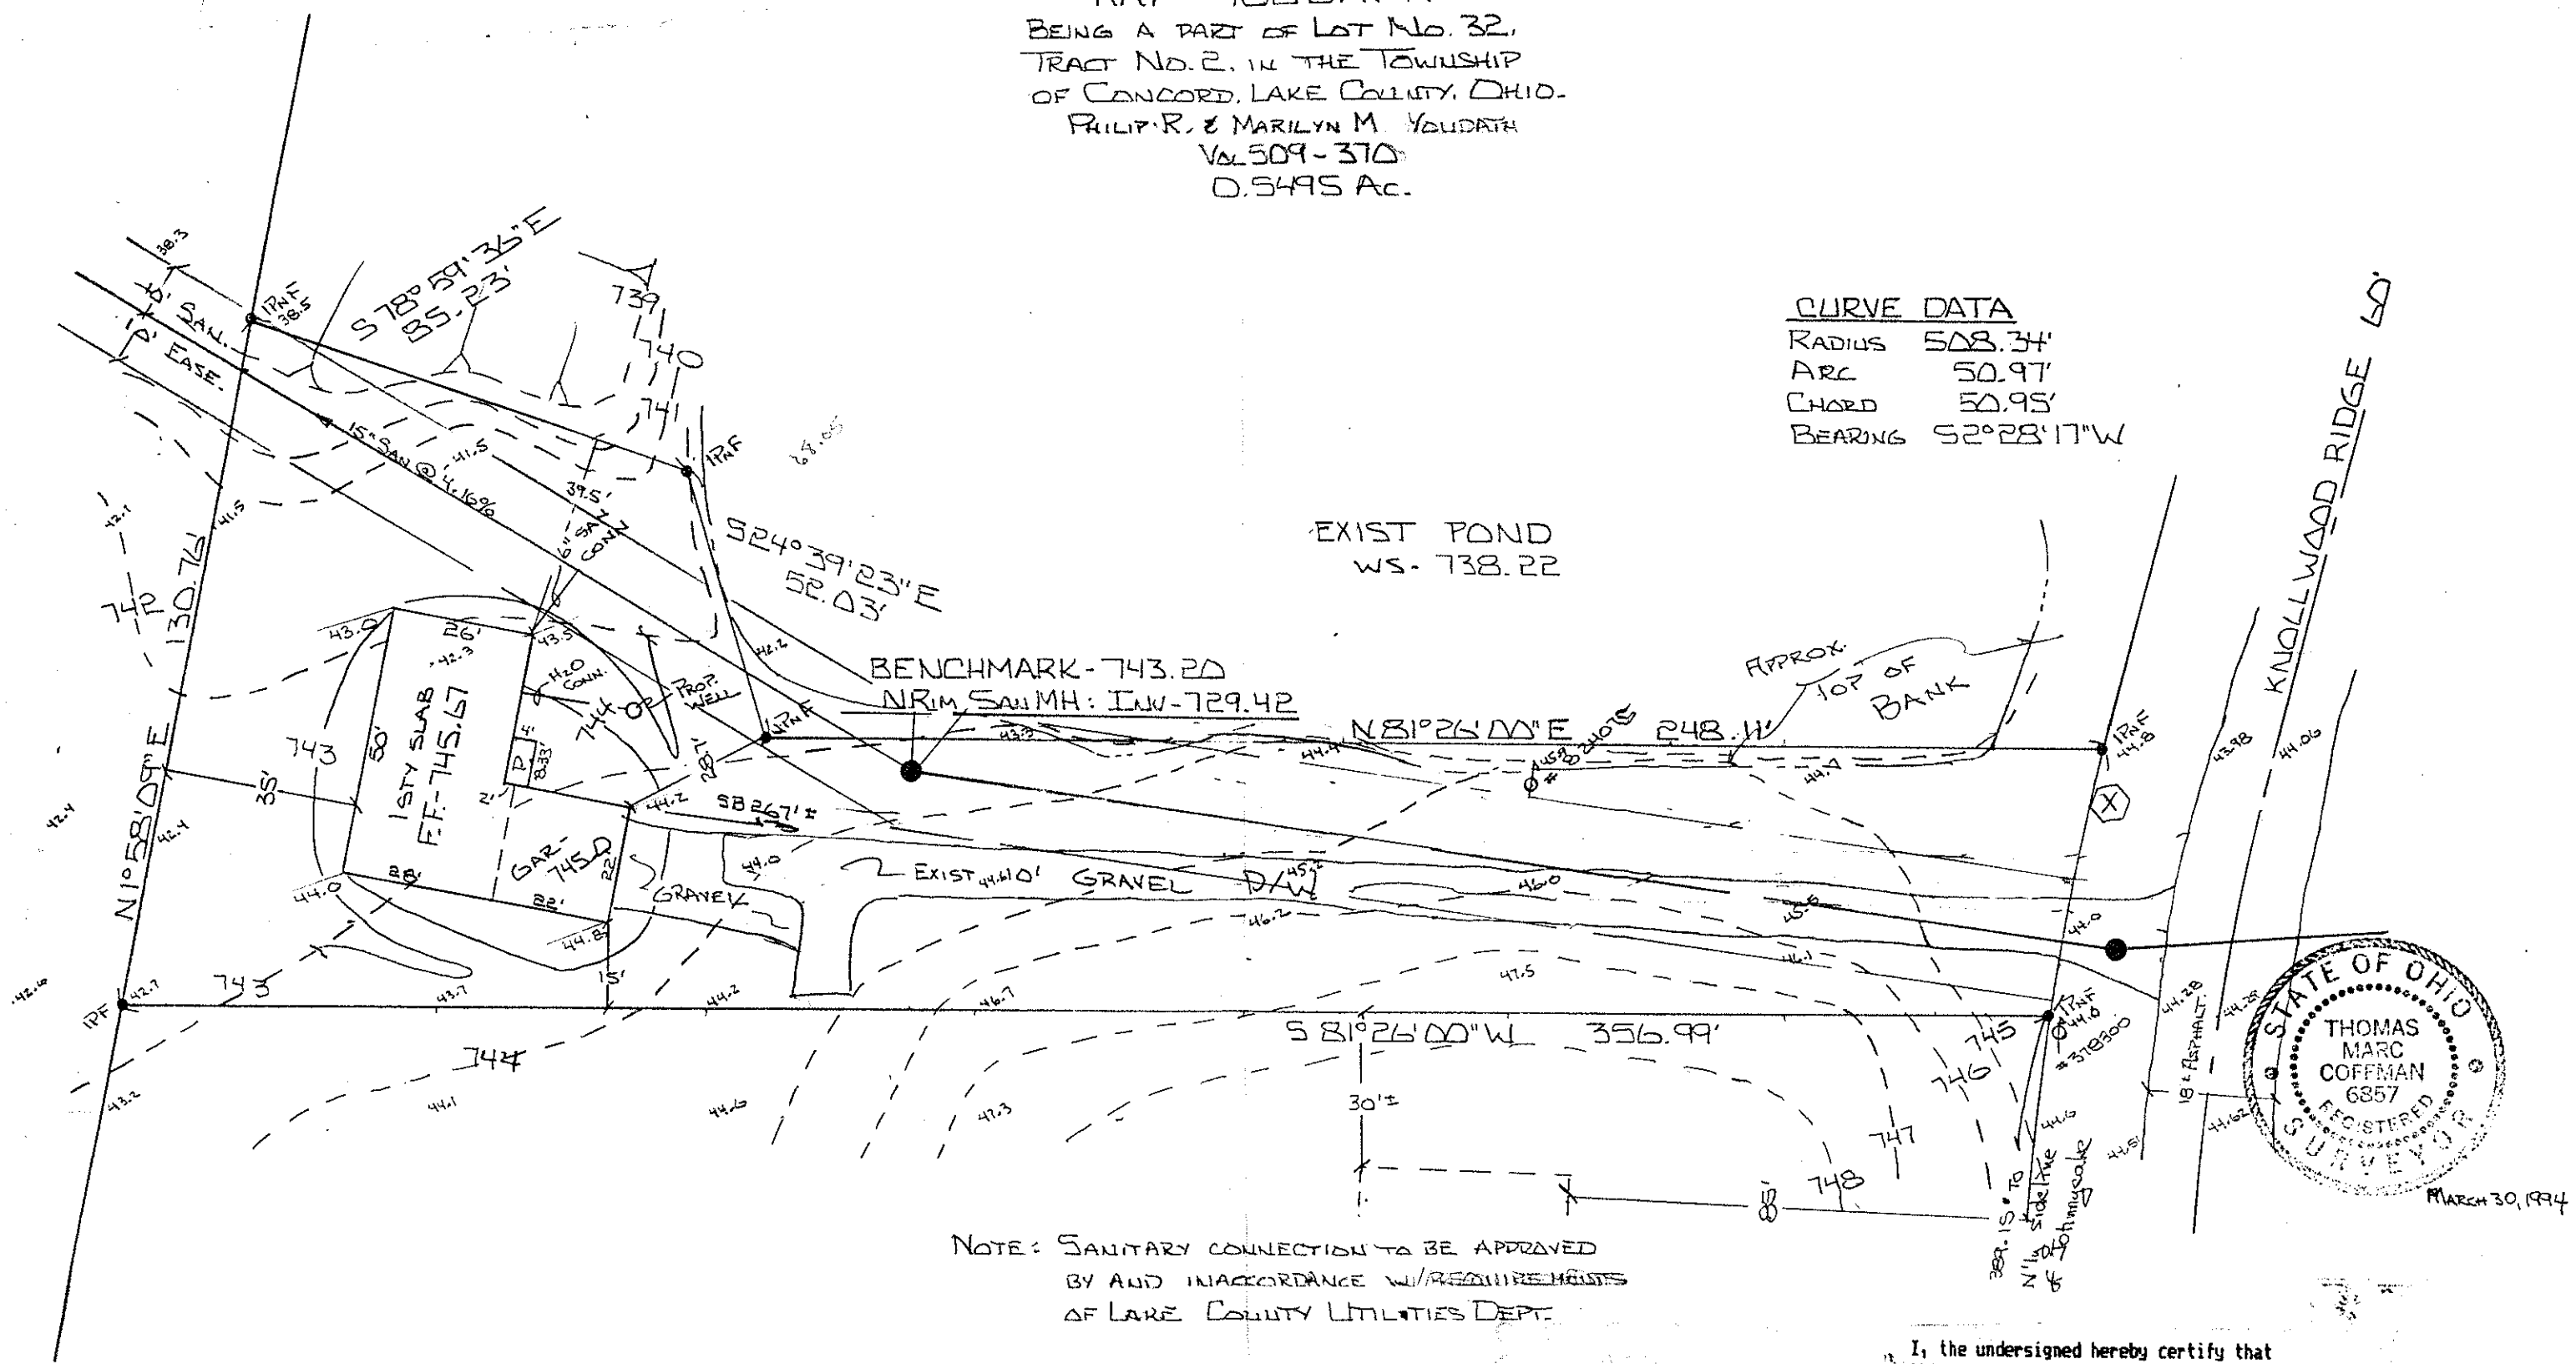

CURVE DATA

RADIUS	508.34'
ARC	50.97'
CHORD	50.95'
BEARING	S2°28'17"W

NOTE: SANITARY CONNECTION TO BE APPROVED BY AND IN ACCORDANCE W/ REQUIREMENTS OF LAKE COUNTY UTILITIES DEPT.

VILLAGE SURVEYING Co.
FAIRPORT HBR., OHIO 44077
(216) 357-1359

THOMAS M. COFFMAN
Lake County
By GJH 33194
ZONING # 0993-7622
VARIANCE # 1093-671

I, the undersigned hereby certify that this topography, indicated by 1' contours, and elevations shown hereon represent an actual field survey made by me on MARCH 15, 1994 and that the elevations were taken at appropriate intervals and that as of that

T. M. Coffman P.S.
No 6857