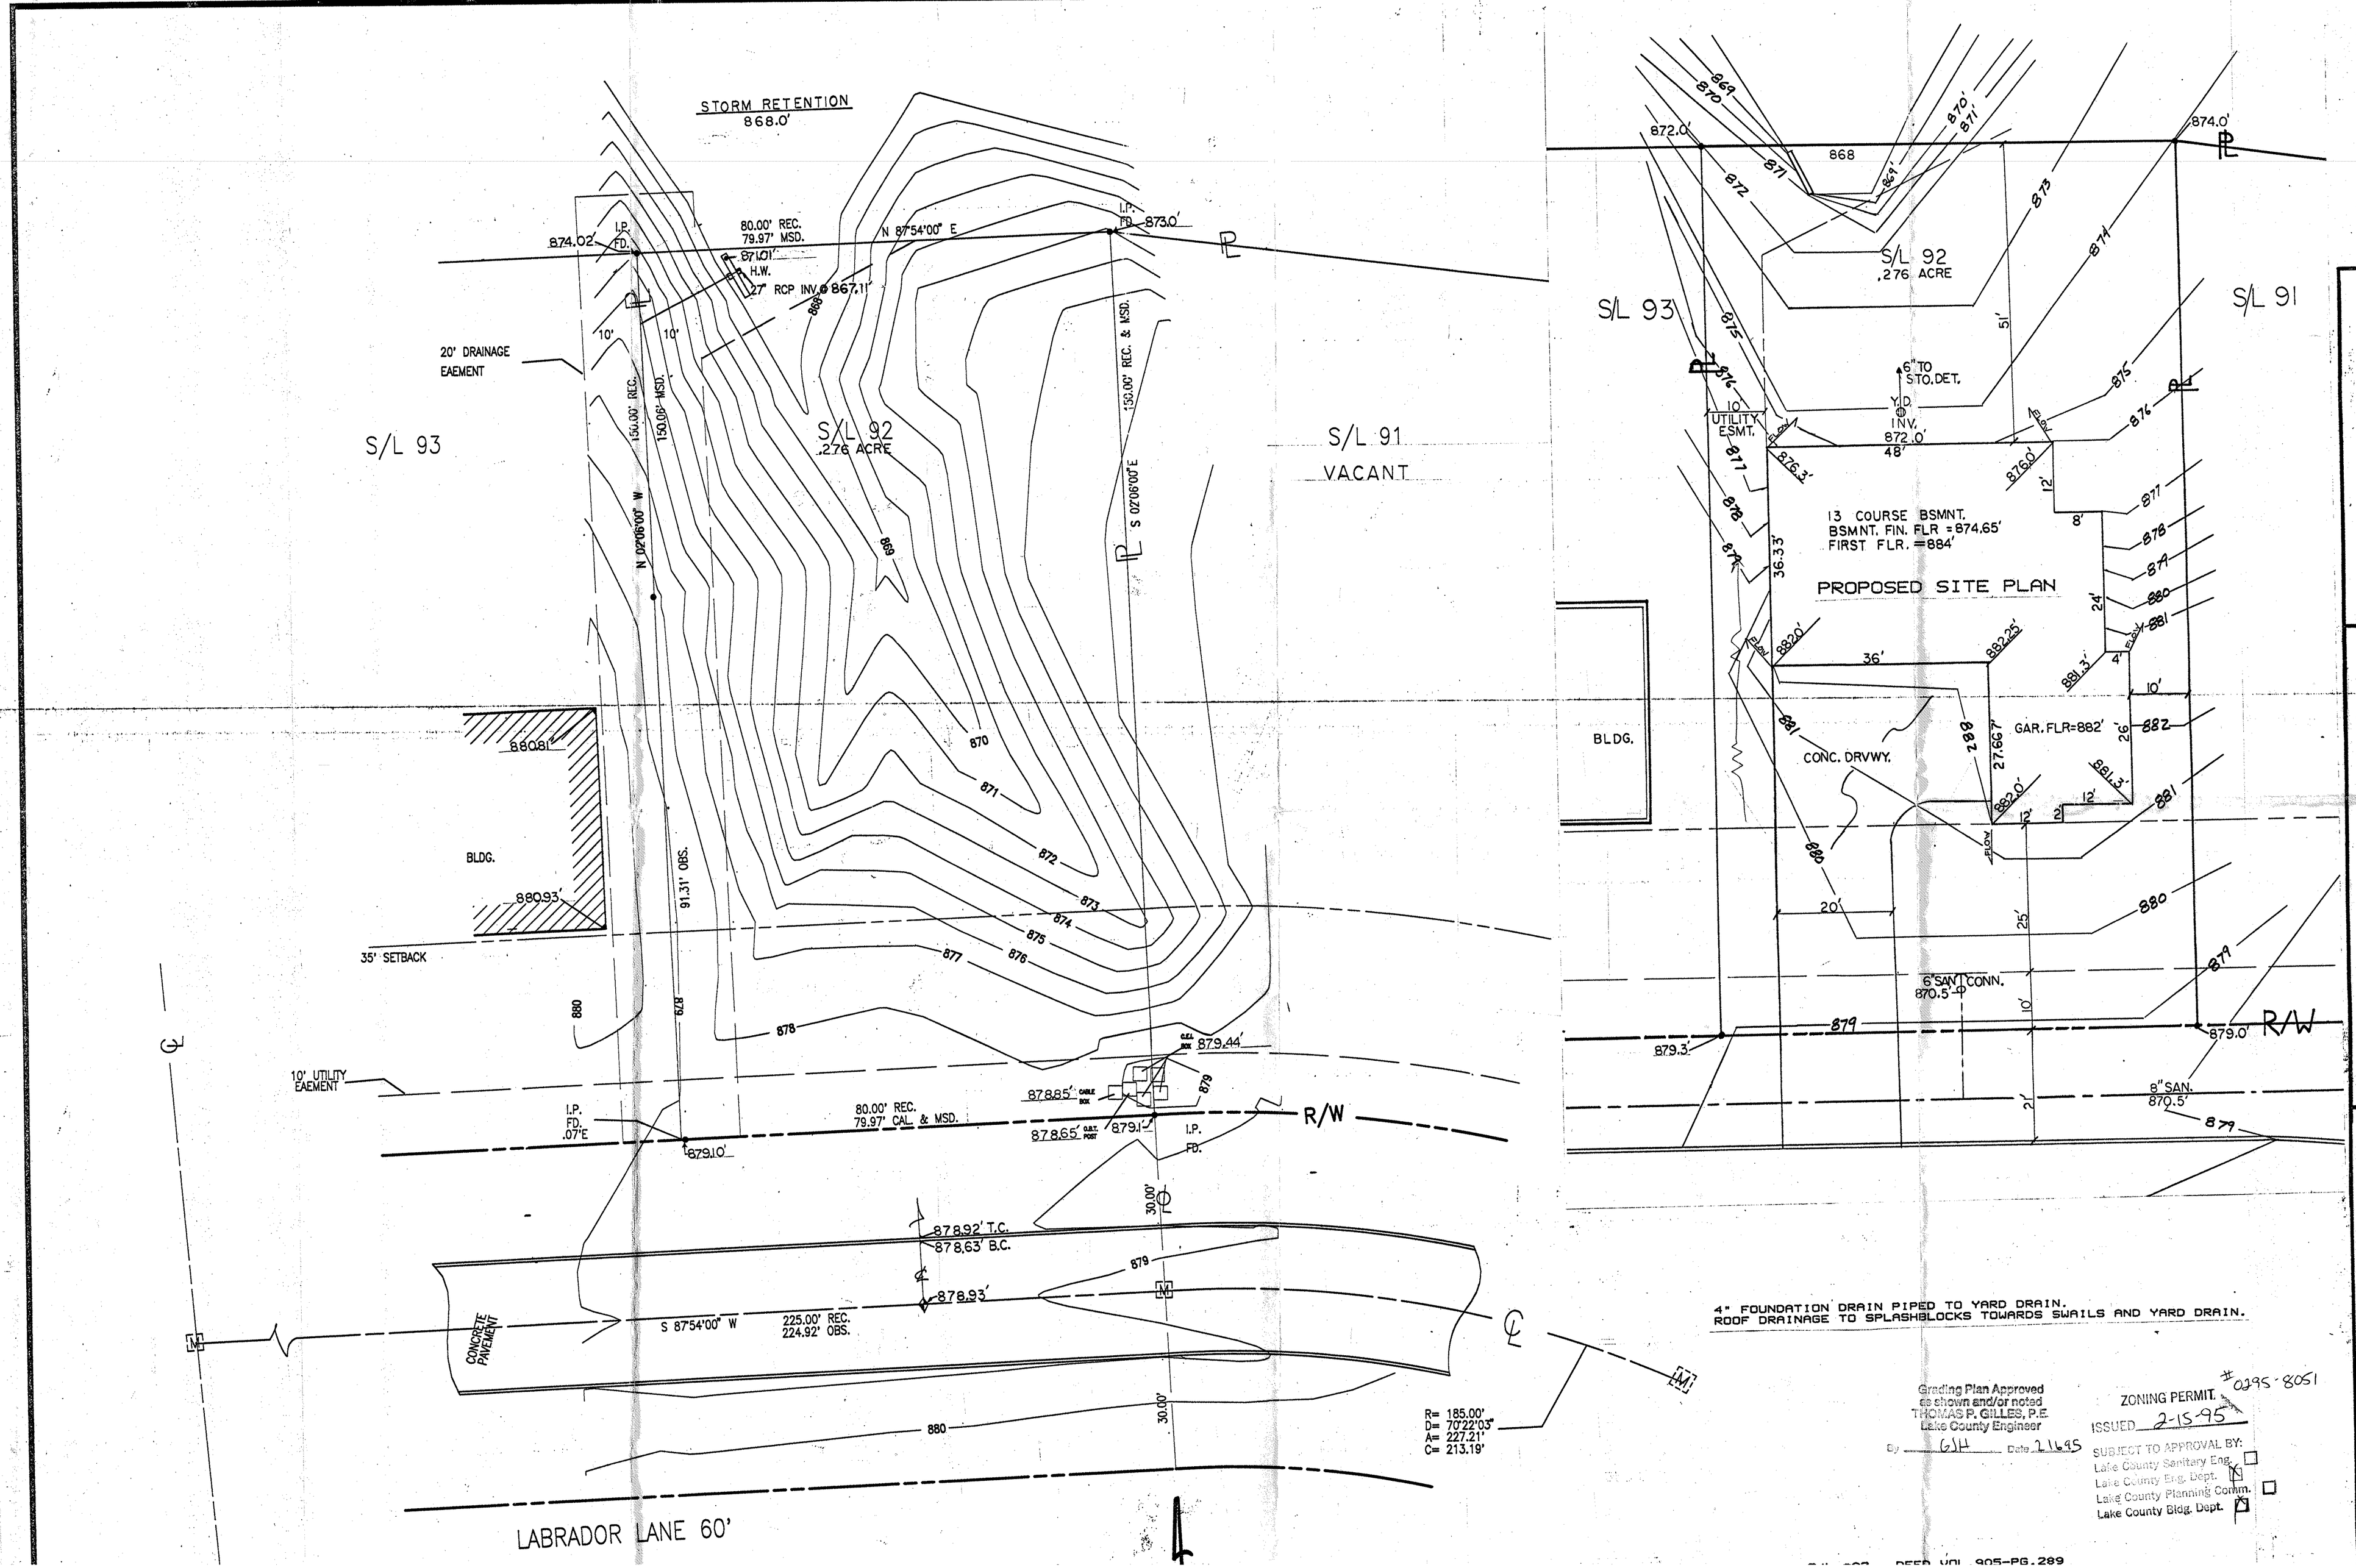

4" FOUNDATION DRAIN PIPED TO YARD DRAIN.
ROOF DRAINAGE TO SPLASHBLOCKS TOWARDS SWAILS AND YARD DRAIN.

Grading Plan Approved as shown and/or noted
THOMAS P. GILLES, P.E.
Lake County Engineer
By GJH Date 2/16/95

ZONING PERMIT #0295-8051
ISSUED 2-15-95
SUBJECT TO APPROVAL BY:
Lake County Sanitary Eng. ☐
Lake County Eng. Dept. ☒
Lake County Planning Comm. ☐
Lake County Bldg. Dept. ☒

SITUATED IN THE TOWNSHIP OF CONCORD, COUNTY OF LAKE, STATE OF OHIO :KNOWN AS BEING SUBLOT No.92 IN QUAIL HOLLOW No.1 OF A PART OF ORIGINAL CONCORD TOWNSHIP LOT Nos.3 & 4, TRACT No.2 AS SHOWN BY THE RECORDED PLAT OF SAID SUBDIVISION IN VOL.10 OF MAPS, PAGE 44 OF LAKE COUNTY RECORDS, BE THE SAME MORE OR LESS, BUT SUBJECT TO ALL LEGAL HIGHWAYS.

GLOBOKAR RESIDENCE
S/L #92 HUNT CLUB
11391 LABORADOR LANE; CONCORD, OHIO.

STATE OF OHIO
TERRILL L. BARDWELL
40780
REGISTERED
PROFESSIONAL ENGINEER

TOPOGRAPHIC SITE DRAWING
Lake Cty. Oh.
Concord Twp.
Hunt Club Subdvn.
S / L #92

DATE 9-26-94

SCALE 1" = 12'

S-1

DEED VOL 905-PG.289