REVISIONS	BY
REVISED SEPTIC JUNE 21, 2006	WSO

Barrington
CONSULTING GROUP, INC.
9114 TYLER BLVD., MENTOR, OHIO 44060
PHONE 440.205.1260 FAX 440.205.1262
BCG@BarringtonCGI.com

STATE OF OHIO
DAVID W. NOVAK
S-7507
REGISTERED
SURVEYOR

PROFILE/DETAIL

S/L 14 MARLO DR. CONCORD TWP., OHIO 44077
RIDGEVIEW SUBDIVISION VOL. K PG. 3

W.W. CONSTRUCTION

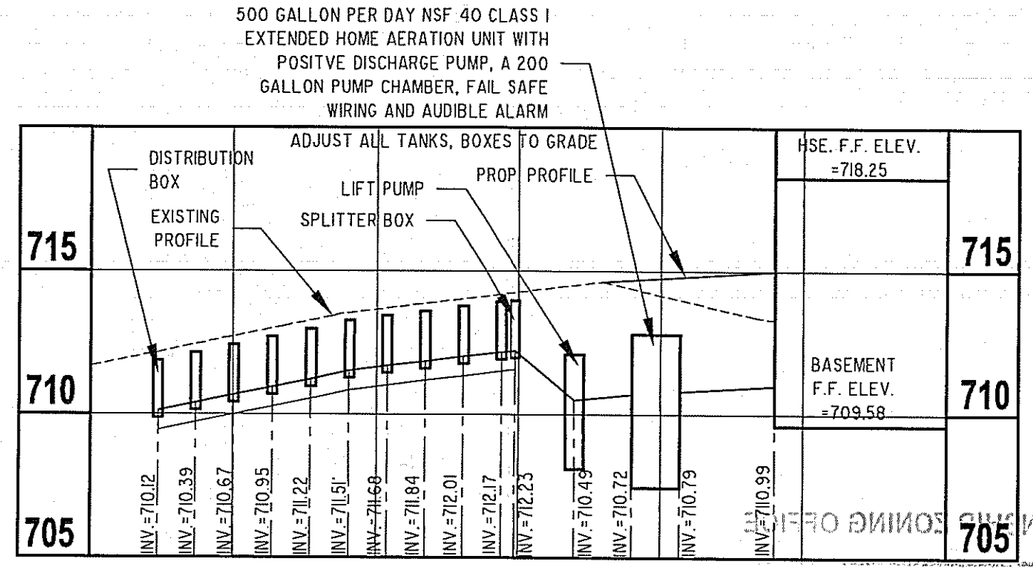

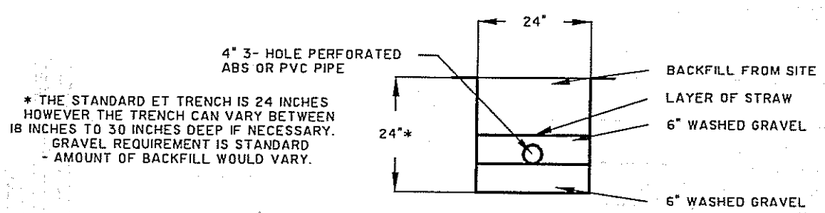

TYPICAL LEACHING TRENCH CROSS SECTION

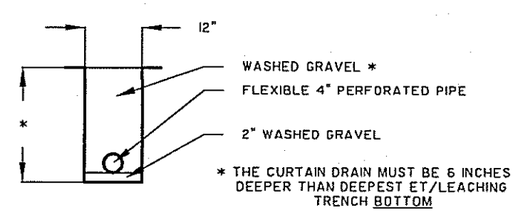

TYPICAL CURTAIN DRAIN CROSS SECTION

CONCORD TOWNSHIP ZONING OFFICE
Zoning Permit #
Date Issued
Subject to Approval By:
☐ Lake Co. Engineer/Storm Water Mgmt.
☐ Lake Co. Utilities Dept.
☐ Lake Co. Soil + Water District
☐ Lake Co. Health District
☐ Lake Co. Building Dept.

DRAWN	WSO
CHECKED	DWN
DATE	MAY 16, 2006
SCALE	1"=30'/1"=5'
JOB NO.	06052
SHEET	2/3
OF	SHEETS

06052

FORM W:\BLOCKS\FORMS\BCGA3-SHARP.DWG