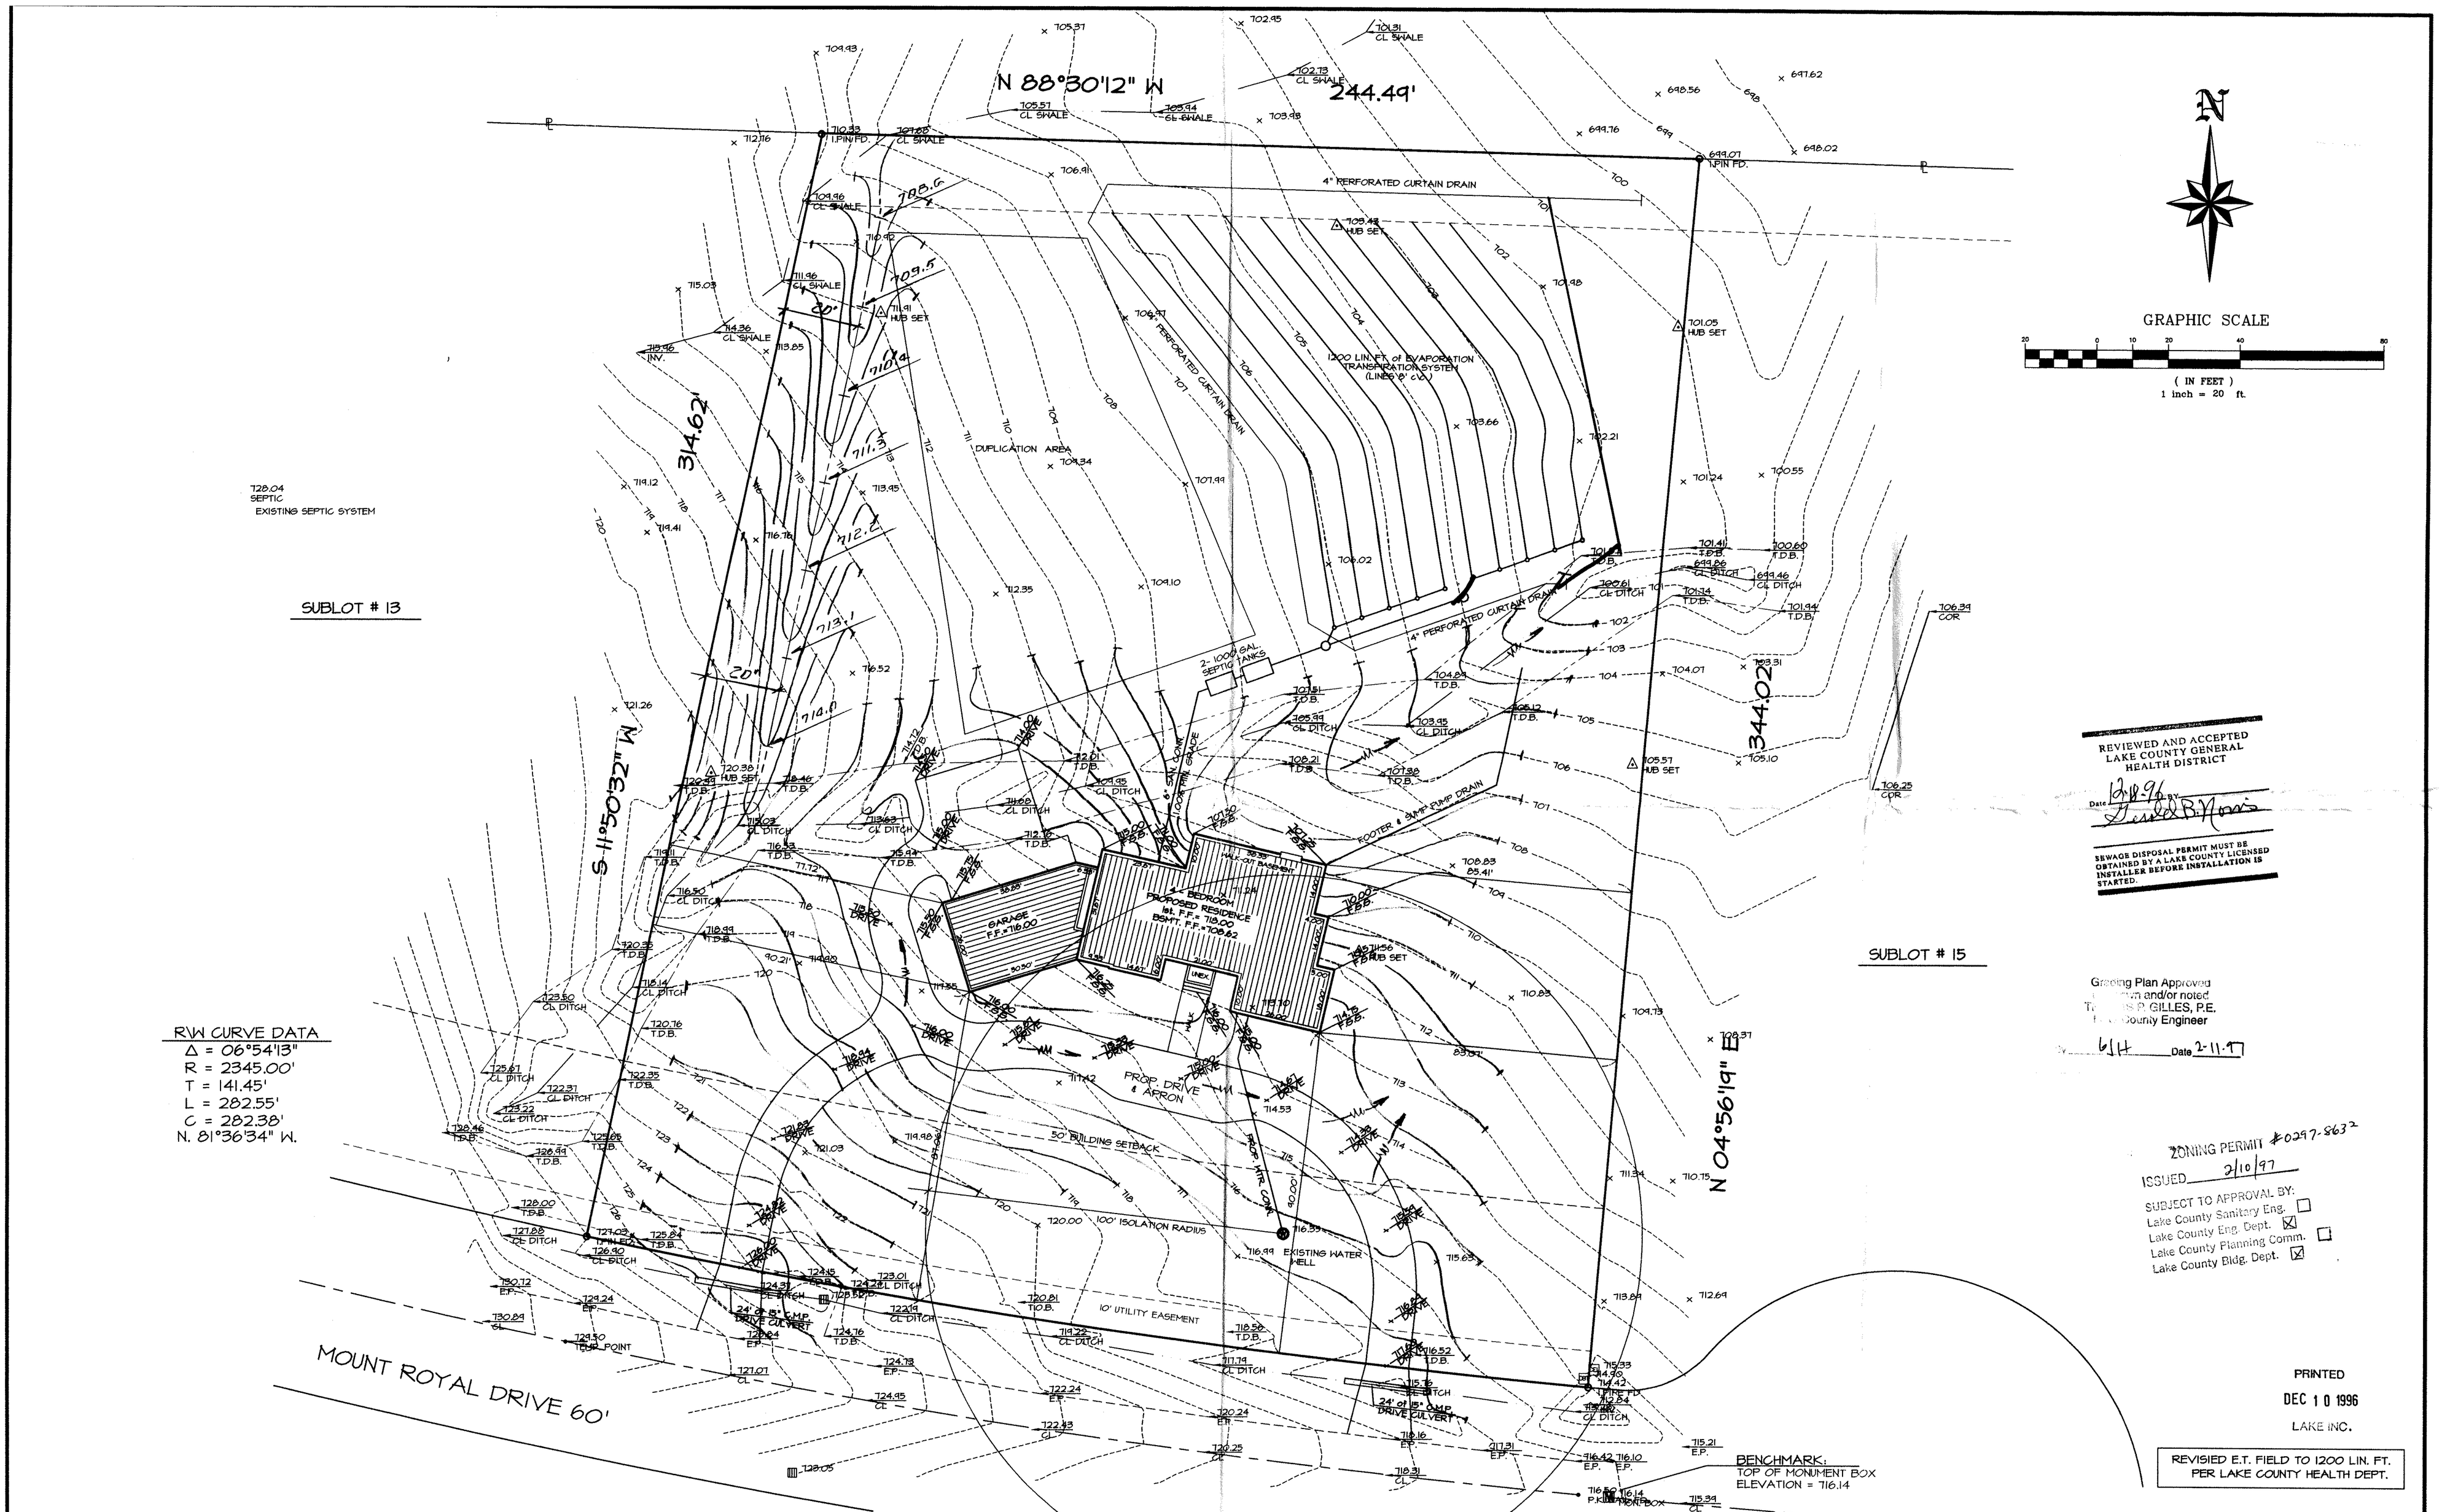

R/W CURVE DATA
Δ = 06°54'13"
R = 2345.00'
T = 141.45'
L = 282.55'
C = 282.38'
N. 81°36'34" W.

REVIEWED AND ACCEPTED
LAKE COUNTY GENERAL
HEALTH DISTRICT
Date 12-18-96 By

SEWAGE DISPOSAL PERMIT MUST BE OBTAINED BY A LAKE COUNTY LICENSED INSTALLER BEFORE INSTALLATION IS STARTED.

Grading Plan Approved
as shown and/or noted
Thomas P. GILLES, P.E.
County Engineer
By 6/H Date 2-11-97

ZONING PERMIT #0297-8632
ISSUED 2/10/97
SUBJECT TO APPROVAL BY:
Lake County Sanitary Eng. ☐
Lake County Eng. Dept. ☒
Lake County Planning Comm. ☐
Lake County Bldg. Dept. ☒

PRINTED
DEC 10 1996
LAKE INC.

REVISIED E.T. FIELD TO 1200 LIN. FT. PER LAKE COUNTY HEALTH DEPT.

LAKE, INC.
ENGINEERS & SURVEYORS

Rev. No.	Description	Date	By	CH'K'D
	REVISIED EVAPORATION TRANS. SYSTEM PER HEALTH DEPT.	12\10\96	D.Abbott	

SITE PLAN for SIGNATURE HOMES, Inc.

Drawn By D.Abbott
Filename: 96-124\96-124
Checked By:

SUBLOT # 14

Scale:
Horiz. 1"= 20'
Vert. 1"= 20'
Sheet No. Of