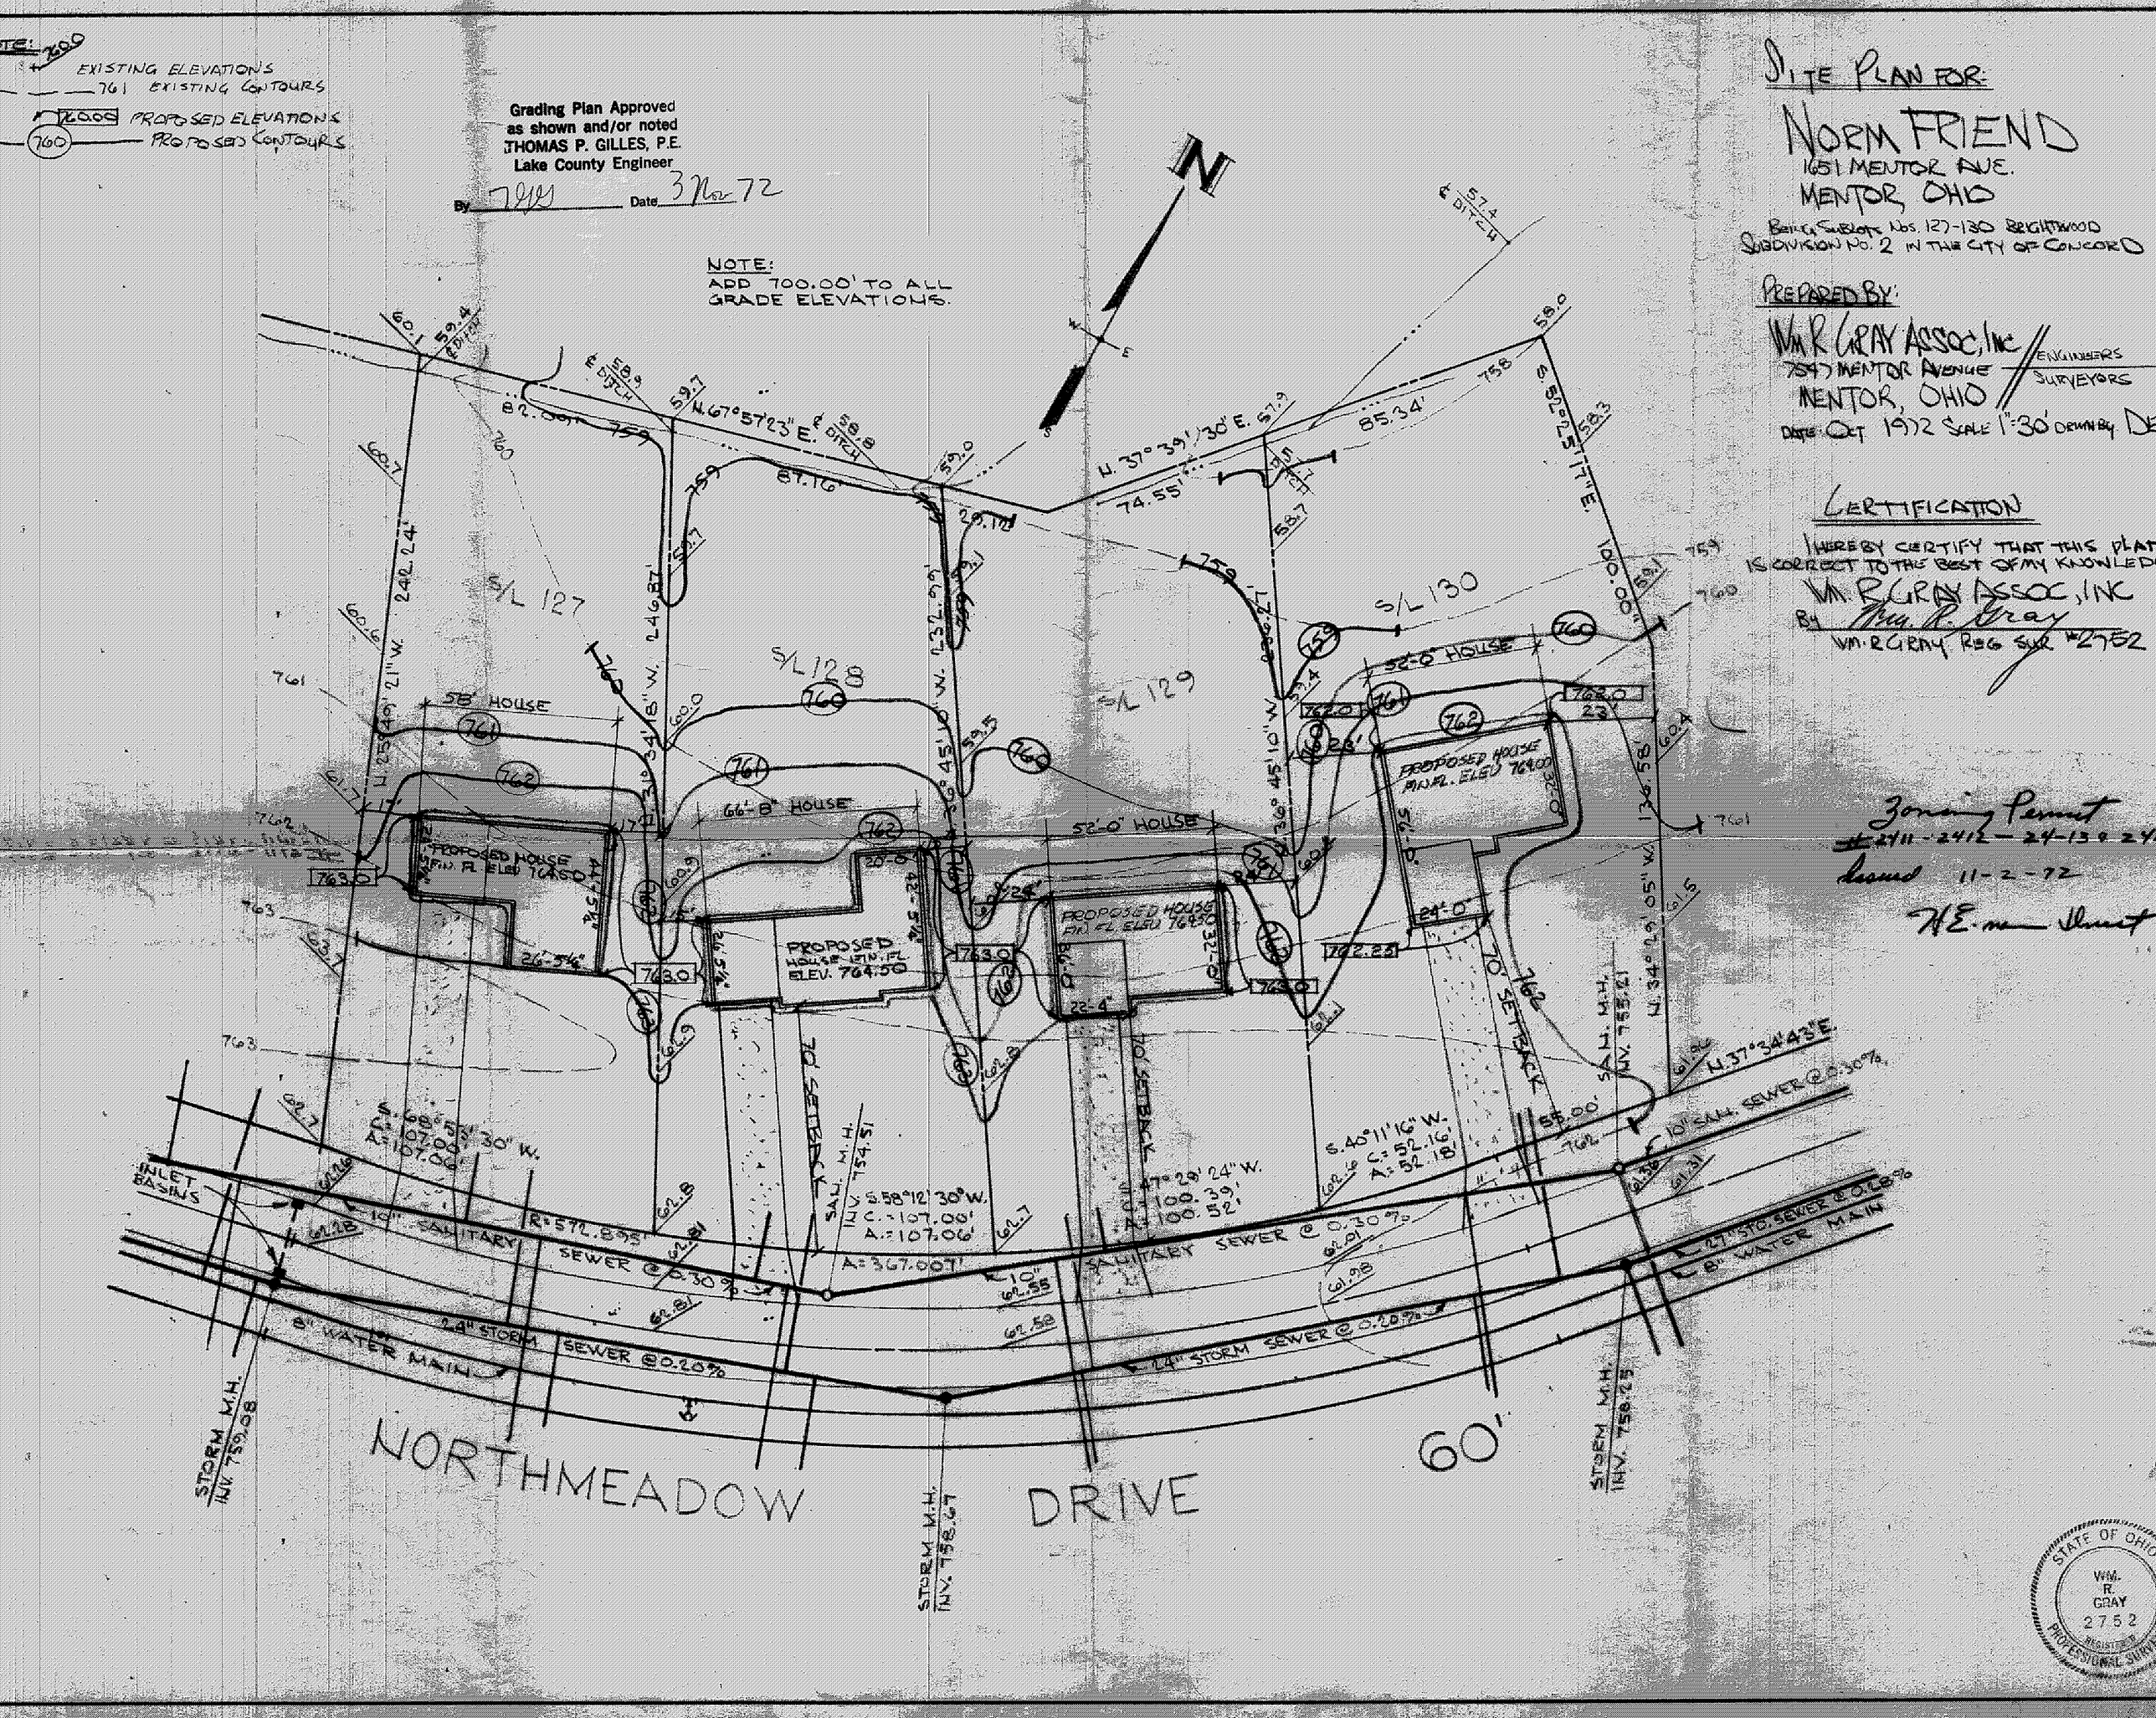

SITE PLAN FOR:

NORM FRIEND
1651 MENTOR AVE.
MENTOR, OHIO

BEING SUBLOTS NOS. 127-130 BRIGHTWOOD SUBDIVISION NO. 2 IN THE CITY OF CONCORD

PREPARED BY:

WM R GRAY ASSOC, INC
7547 MENTOR AVENUE
MENTOR, OHIO
ENGINEERS SURVEYORS

DATE: OCT 1972 SCALE 1"=30' DRAWN BY DE

CERTIFICATION

I HEREBY CERTIFY THAT THIS PLAT IS CORRECT TO THE BEST OF MY KNOWLED

WM. R. GRAY ASSOC, INC
By Wm. R. Gray
WM. R. GRAY REG SUR #2752

Zoning Permit
#2411-2412-24-13 & 24
Issued 11-2-72
H.E. [illegible]

STATE OF OHIO
WM. R. GRAY
2752
REGISTERED PROFESSIONAL SURVEYOR