ZONING PERMIT

Approved 7/17/75 #2897

SITE PLAN FOR:

ALLEN CRYSLER
8276 DEEPWOOD BLVD.
MENTOR, OHIO

BEING SUBLOT NO. 45 IN THE MORLEY HILLS ESTATES SUBDIVISION NO. 2 LOCATED IN CONCORD TWP., OHIO.

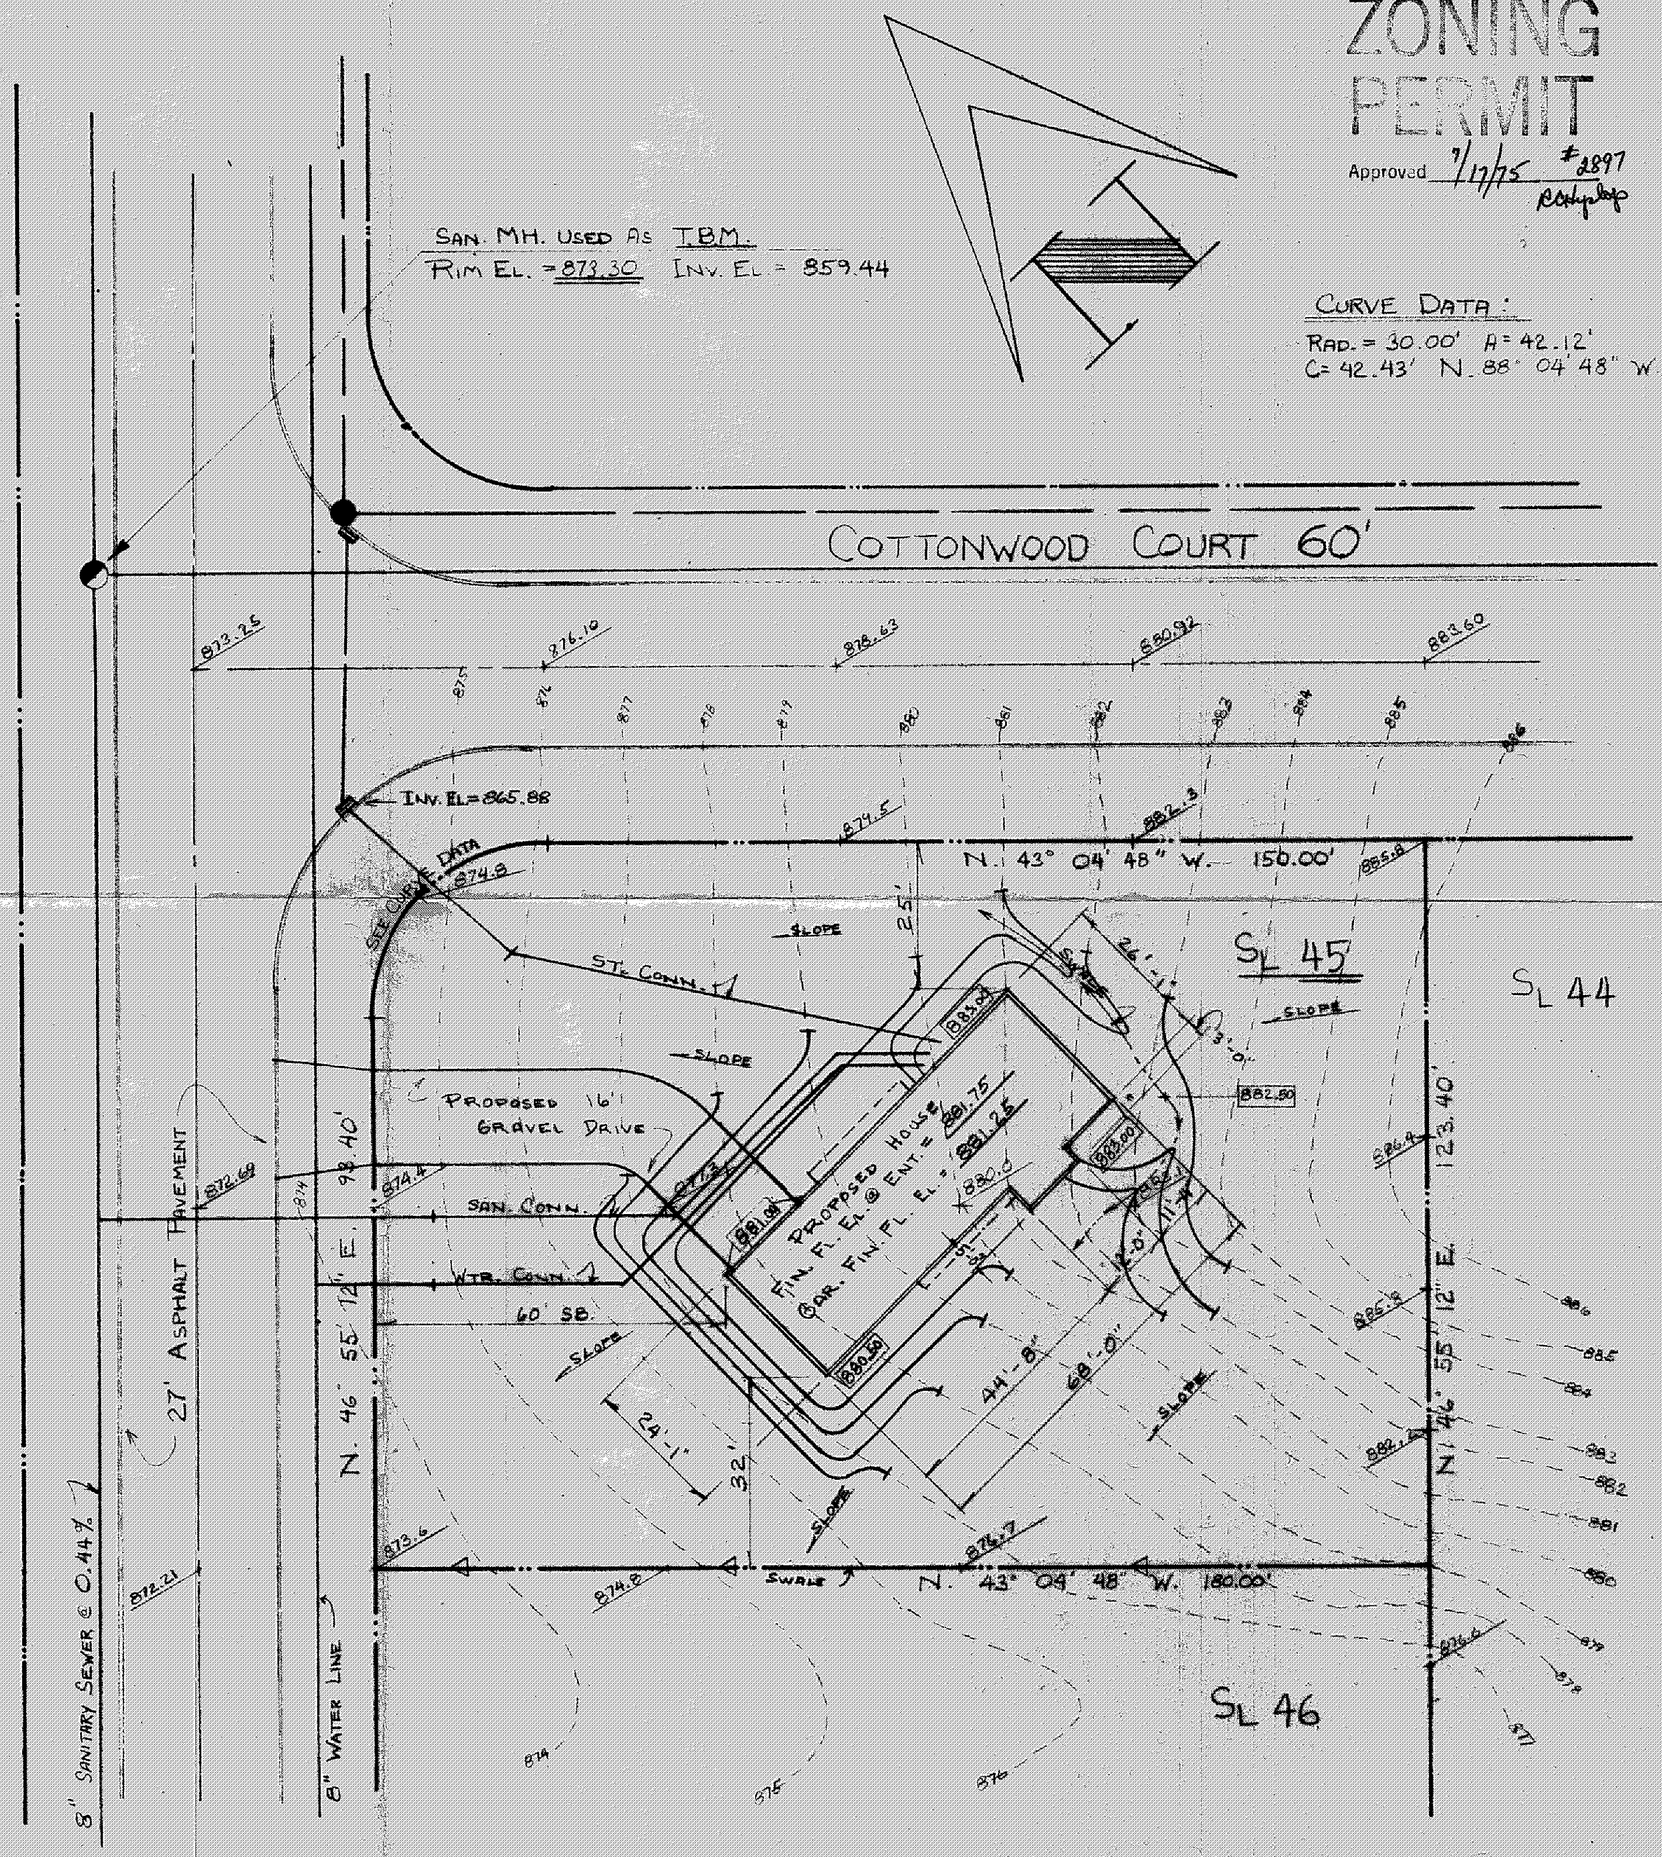

PREPARED BY:

WM. R. GRAY ASSOC. INC.
7547 MENTOR AVE.
MENTOR, OHIO

DATE: JULY 15, 1975 SCALE: 1" = 20'

Grading Plan Approved as shown and/or noted
THOMAS P. GILLES, P.E.
Lake County Engineer
By JWK Date 7-21-75

CERTIFICATION:

I HEREBY CERTIFY THAT THIS PLAT IS CORRECT TO THE BEST OF MY KNOWLEDGE.

By: Wm. R. Gray
WM. R. GRAY REG. SURV. # 2752