Grading Plan Approved
as shown and/or noted
THOMAS P. GILLES, P.E.
Lake County Engineer
By PAL Date 7/27/77

ZONING PERMIT
Approved 7-20-77
3360

- PLOT PLAN -

for RICHARD PAVLISIN

OF SUBLOT No. 50 IN MARLET HILLS EST. SUBDIV. No. 2, AS SHOWN ON THE PLAT RECORDED IN VOL. T PG. 4, OF L.C.M.R., IN THE TOWNSHIP OF CONCORD

FRANK S. THOMAS & ASSOC. INC.

JULY, 1977 SCALE: 1" = 30'

NOTES:

1. PROP. GROUND-EXIST. GRADES.
2. OVERLAND DRAINAGE FLOW, IN SWALES, MIN. 6" DEEP 5'-0" WIDE @ TOP.
3. BENCH MARK: TOP OF LYTD. IN FRT OF SL No. 54, ELV. 100.00.

FIN. FLR. ELV's.
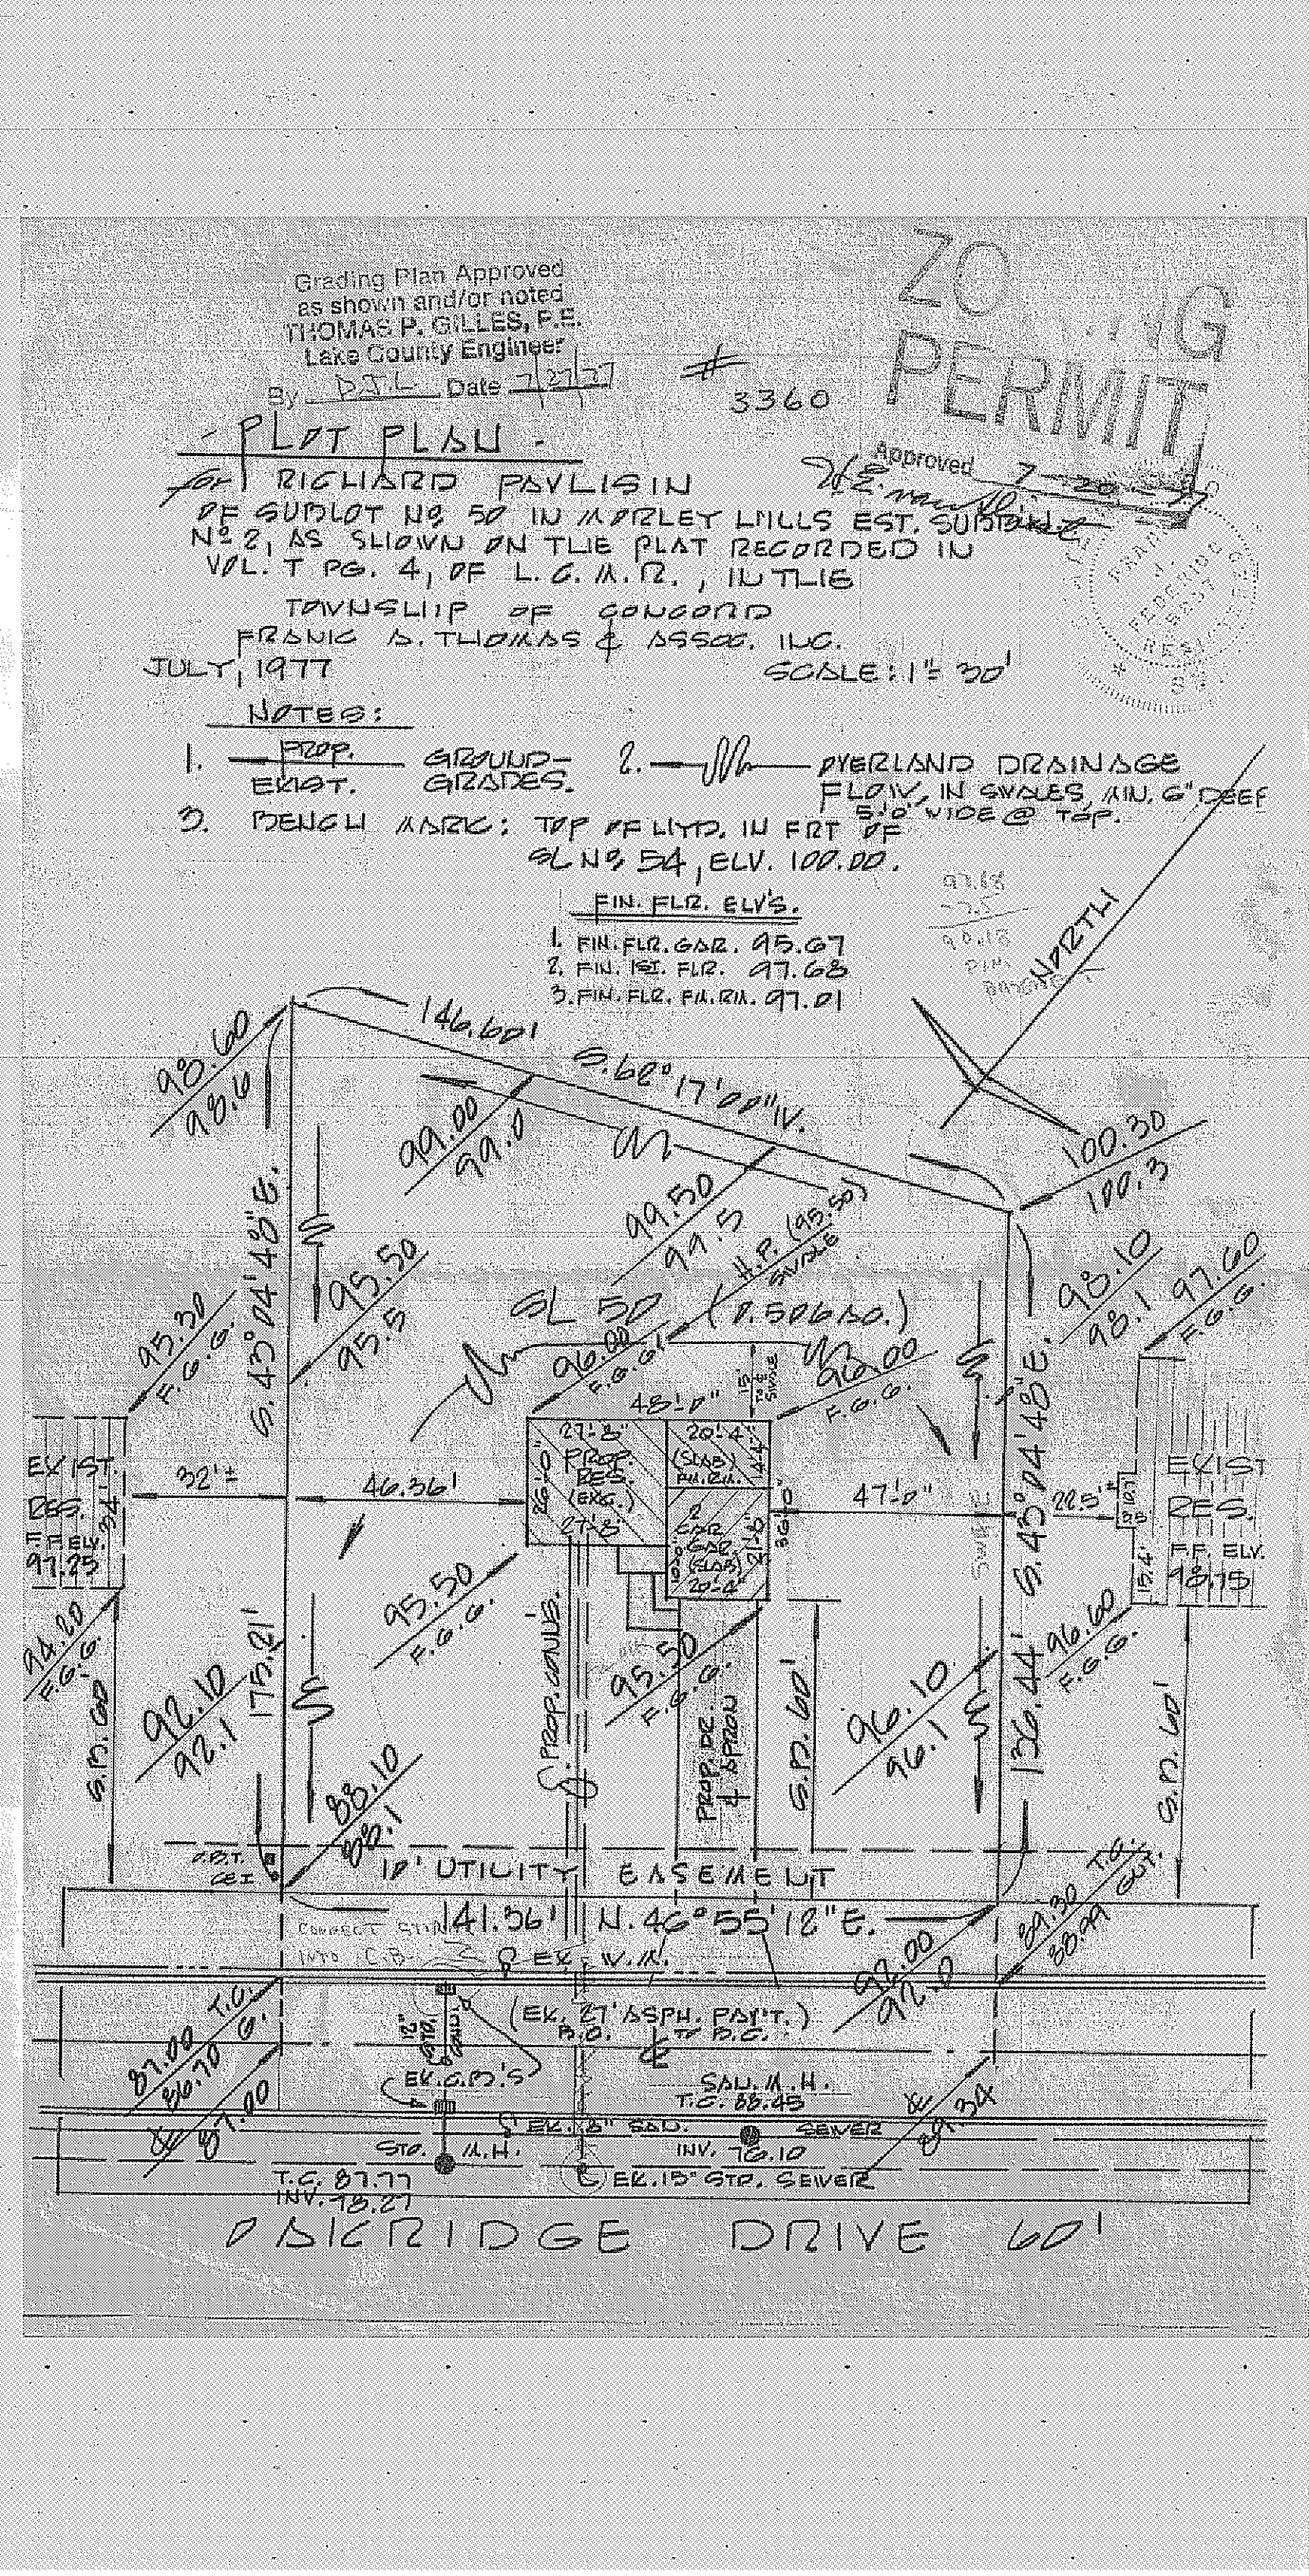
1. FIN. FLR. GAR. 95.67
2. FIN. 1ST. FLR. 97.68
3. FIN. FLR. FAM. RM. 97.01