SITE PLAN FOR:

SHANDLE CONST.
8353 MENTOR AVENUE
MENTOR, OHIO

BEING SUBLOT NO. 73 IN THE MORLEY HILLS ESTATES SUBDIVISION NO. 2 LOCATED IN CONCORD TWP., OHIO.

PREPARED BY:

WM. R. GRAY ASSOC. INC.
7547 MENTOR AVE.
MENTOR, OHIO
DATE: APRIL 8, 1977 SCALE: 1" = 20'

CERTIFICATION:

I HEREBY CERTIFY THAT THIS PLAT IS CORRECT TO THE BEST OF MY KNOWLEDGE.
By: Wm. R. Gray
WM. R. GRAY REG. SURV. #2752

ZONING PERMIT
#3210 Approved 4-13-77

SAN. MH. IN FRONT OF SL. 75 USED AS T.B.M.
RIM EL. = 878.85 INV. EL. = 867.03

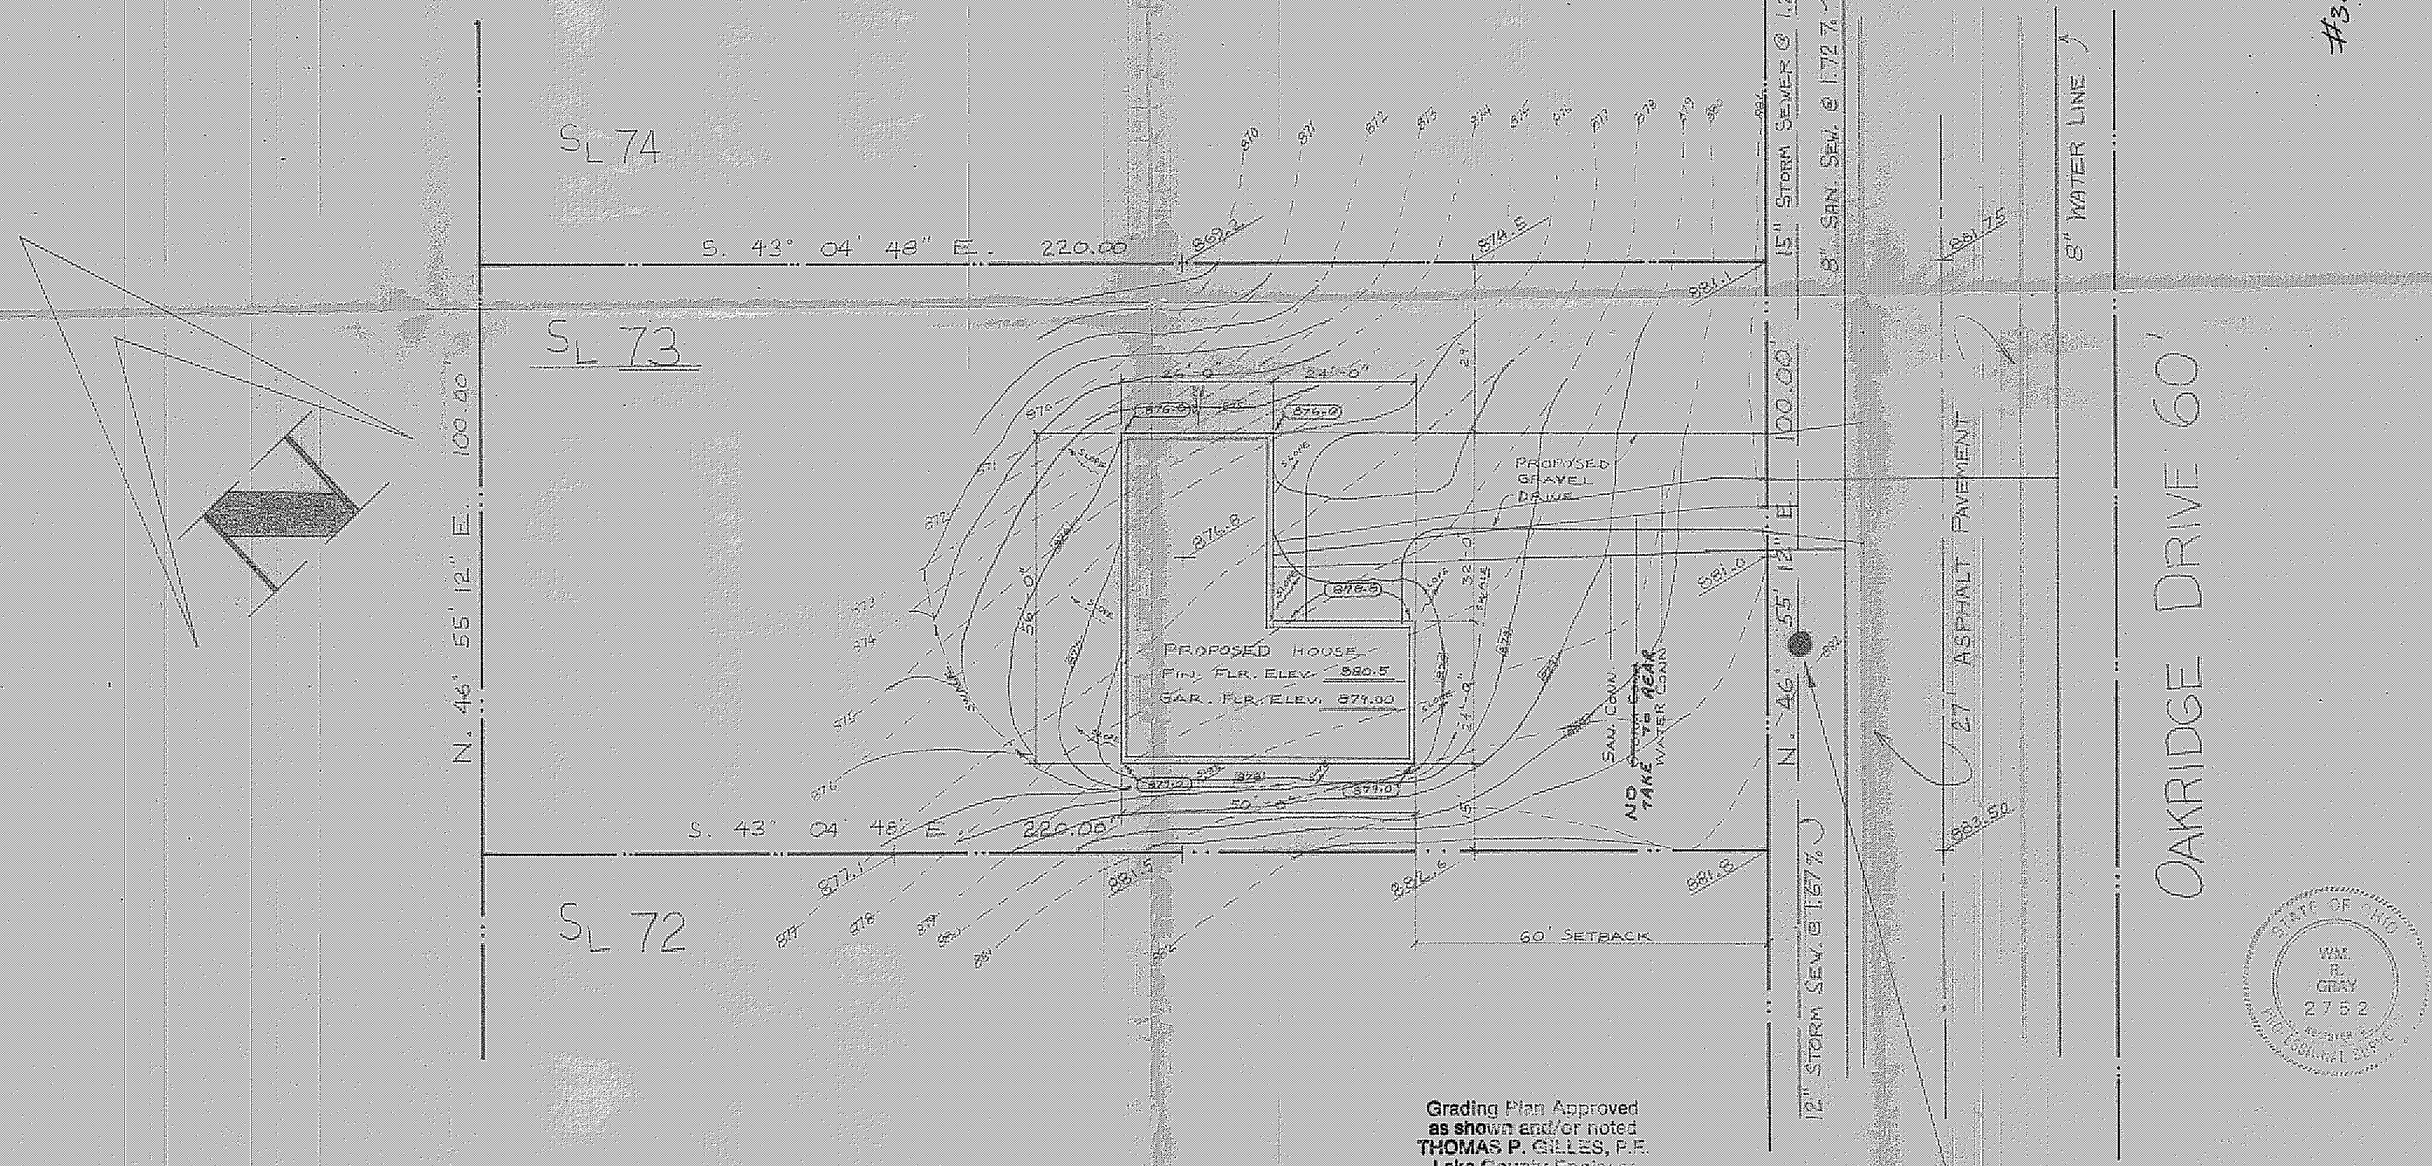

Grading Plan Approved
as shown and/or noted
THOMAS P. GILLES, P.E.
Lake County Engineer
By JWK 4-15-77

STATE OF OHIO
WM. R. GRAY
2752
REGISTERED PROFESSIONAL SURVEYOR