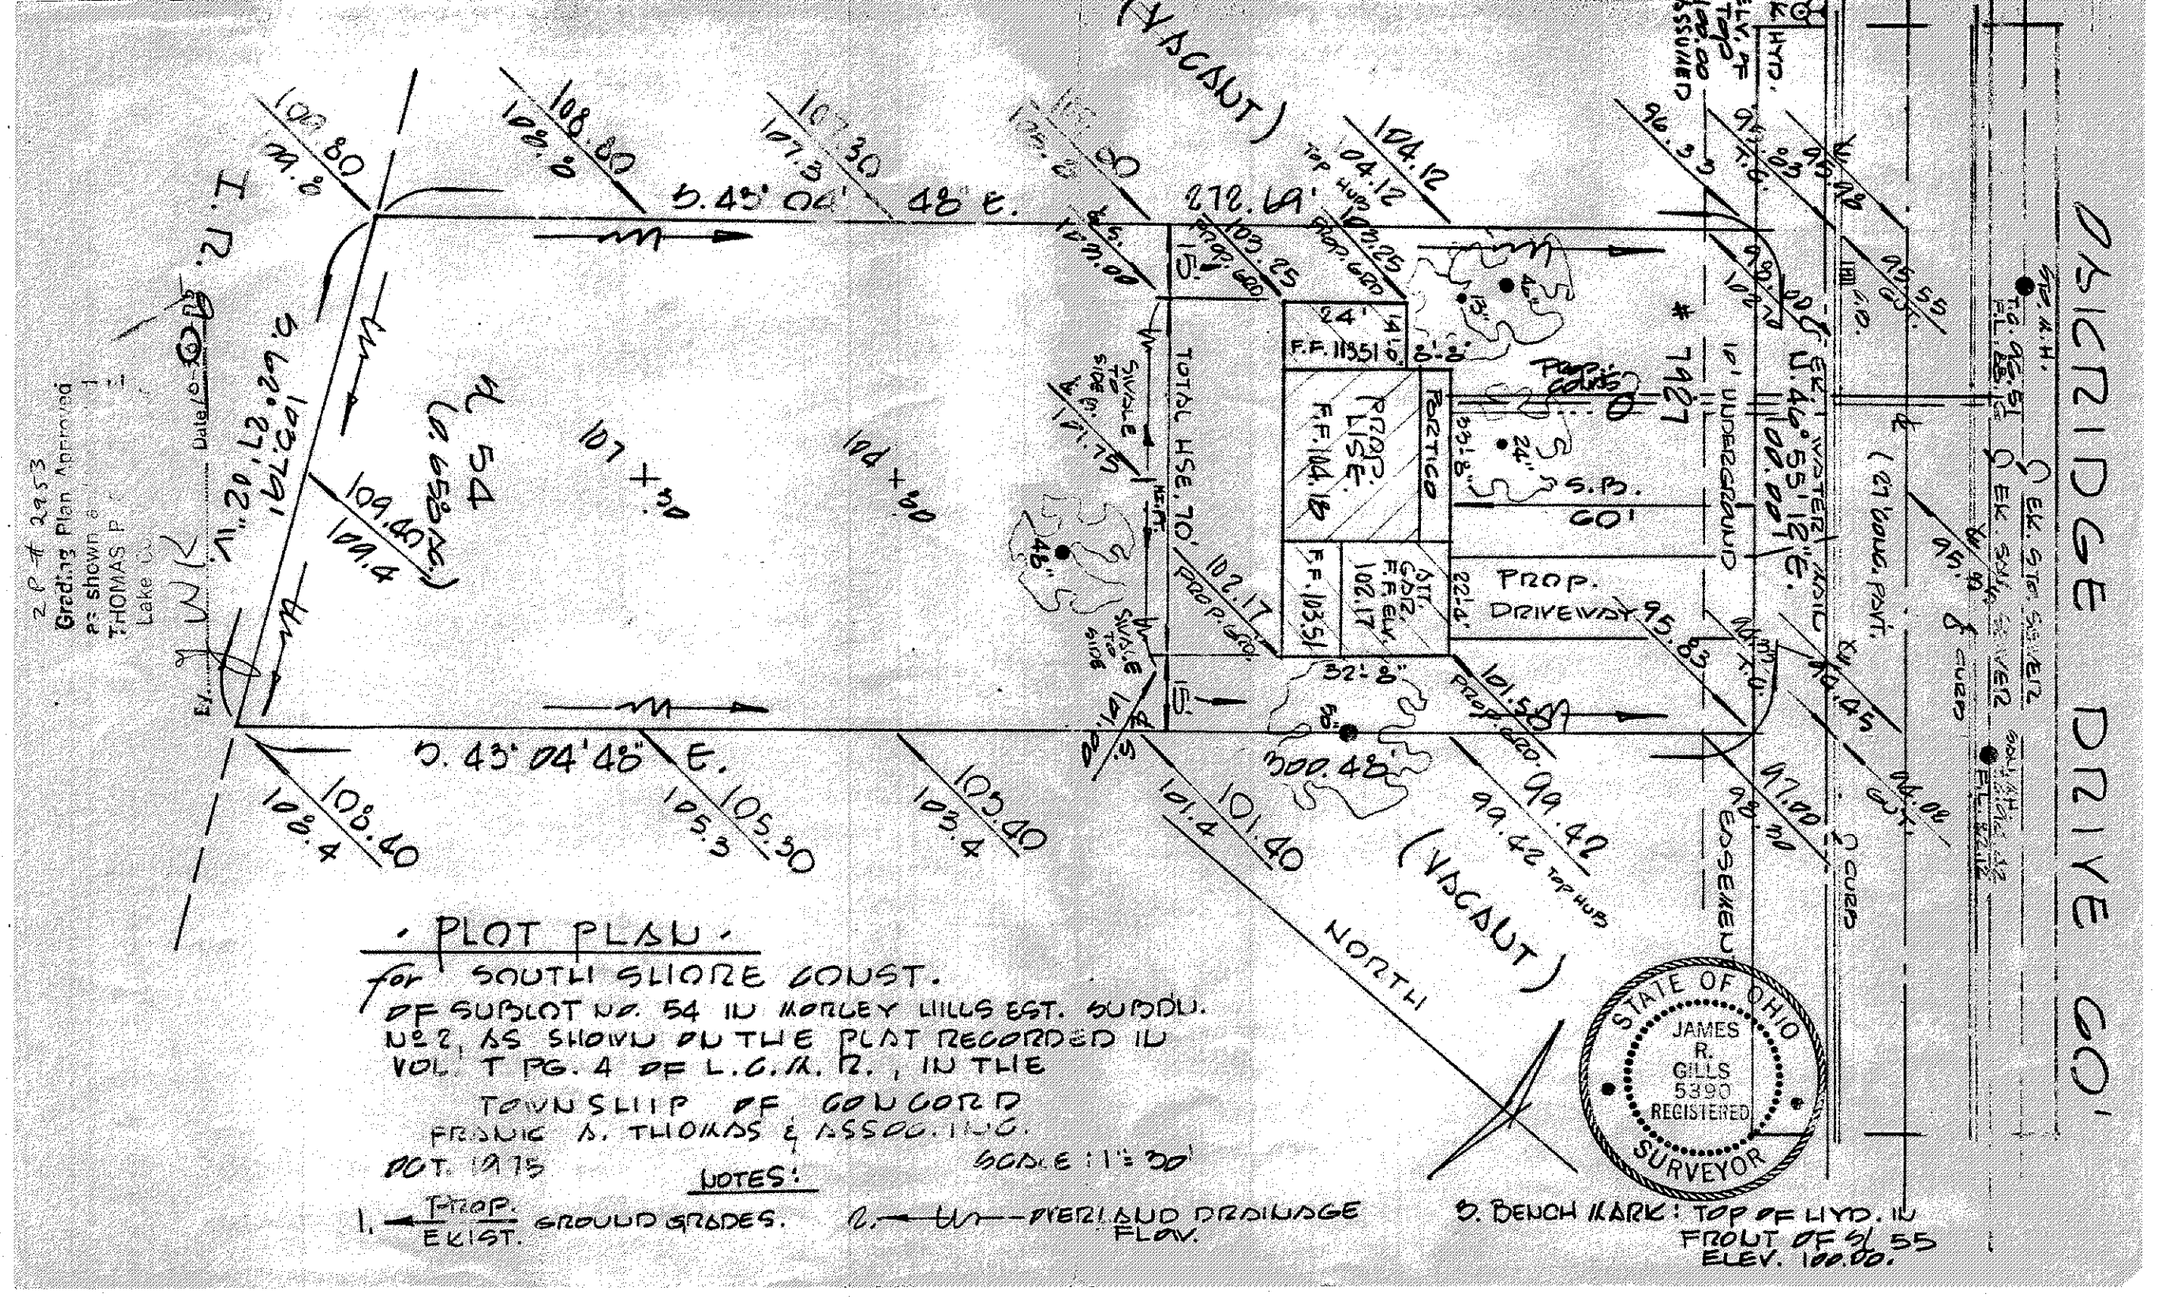

· PLOT PLAN ·

for SOUTH SHORE CONST.
OF SUBLOT NO. 54 IN MORLEY HILLS EST. SUBDN.
No 2, AS SHOWN ON THE PLAT RECORDED IN
VOL. T PG. 4 OF L.C.M.R., IN THE
TOWNSHIP OF CONCORD
FRANK A. THOMAS & ASSOC. INC.
OCT. 1975 SCALE: 1" = 30'

NOTES:

1. ← PROP. / EXIST. GROUND GRADES.
2. ← OVERLAND DRAINAGE FLOW.
3. BENCH MARK: TOP OF HYD. IN FRONT OF S/L 55 ELEV. 100.00.

Grading Plan Approved as shown ... THOMAS P. ... Lake Co.