SITE PLAN FOR

SHANDLE CONST.
8353 MENTOR AVE.
MENTOR, OHIO

BEING SUBLOT NO. 9. IN THE
MORLEY HILLS ESTATES SUBDIVISION
NO 1 LOCATED IN CONCORD TWP., OHIO

PREPARED BY:

WM. R. GRAY ASSOC. INC.
7547 MENTOR AVE.
MENTOR, OHIO
DATE: JULY 30, 1975 SCALE 1"=20'

CERTIFICATION

I HEREBY CERTIFY THAT THIS PLAT IS CORRECT TO THE BEST OF MY KNOWLEDGE

BY: Wm. R. Gray (Wm. R. Gray Reg. Surv.)
WM. R. GRAY, REG. SURV. #2752

STATE OF OHIO
WM. R. GRAY
2752
REGISTERED PROFESSIONAL SURVEYOR

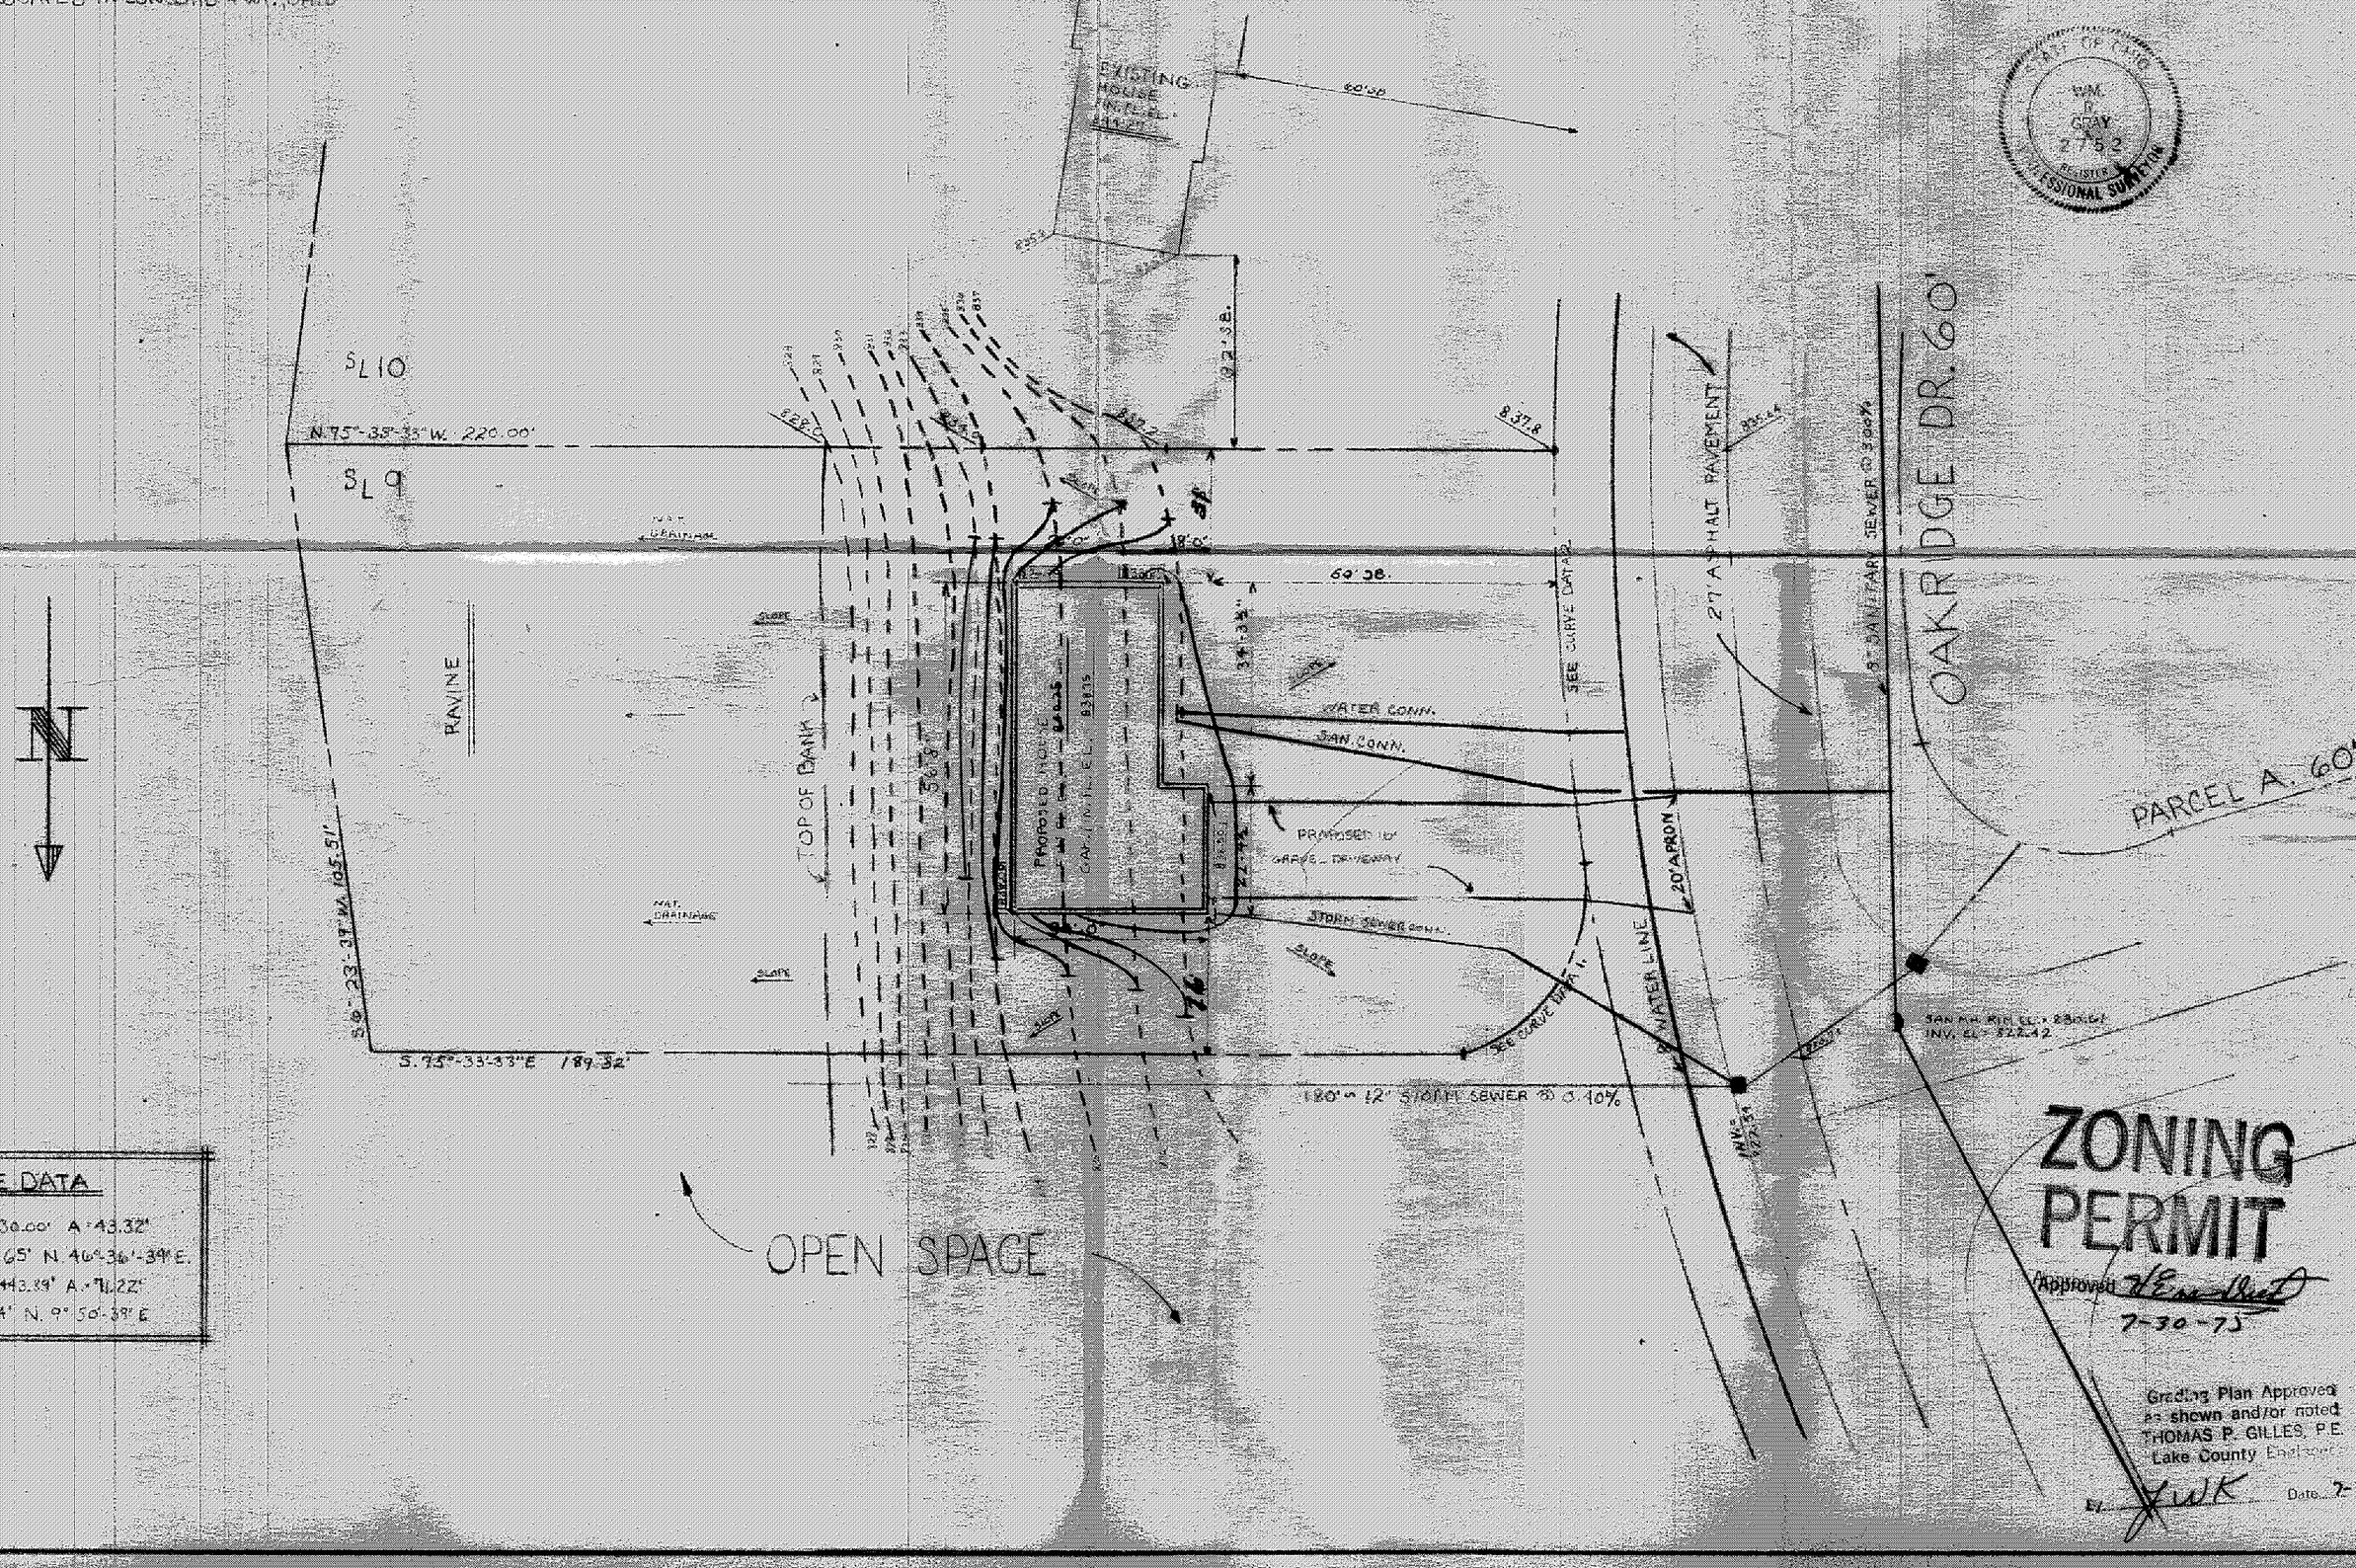

CURVE DATA

1. RAD.=30.00' A.=43.32'
   C.=39.65' N. 46°-36'-34" E.
2. RAD.=443.89' A.=71.22'
   C.=71.14' N. 9°-50'-38" E

ZONING PERMIT

Approved [signature]
7-30-75

Grading Plan Approved as shown and/or noted
THOMAS P. GILLES, P.E.
Lake County Engineer
By: [signature] Date: 7-