SITE PLAN FOR:

SHANDLE CONST.
8353 MENTOR AVE.
MENTOR, OHIO

BEING SUBLOT NO. 78 IN THE MORLEY HILLS ESTATES
SUBDIVISION NO. 2 LOCATED IN CONCORD TWP., OHIO.

PREPARED BY:

WM. R. GRAY ASSOC. INC.
7547 MENTOR AVE.
MENTOR, OHIO
DATE: JUNE 28, 1975 SCALE: 1" = 20'

CERTIFICATION:

I HEREBY CERTIFY THAT THIS PLAT IS CORREC
TO THE BEST OF MY KNOWLEDGE.
BY: Wm. R. Gray
WM. R. GRAY REG. SURV. # 275
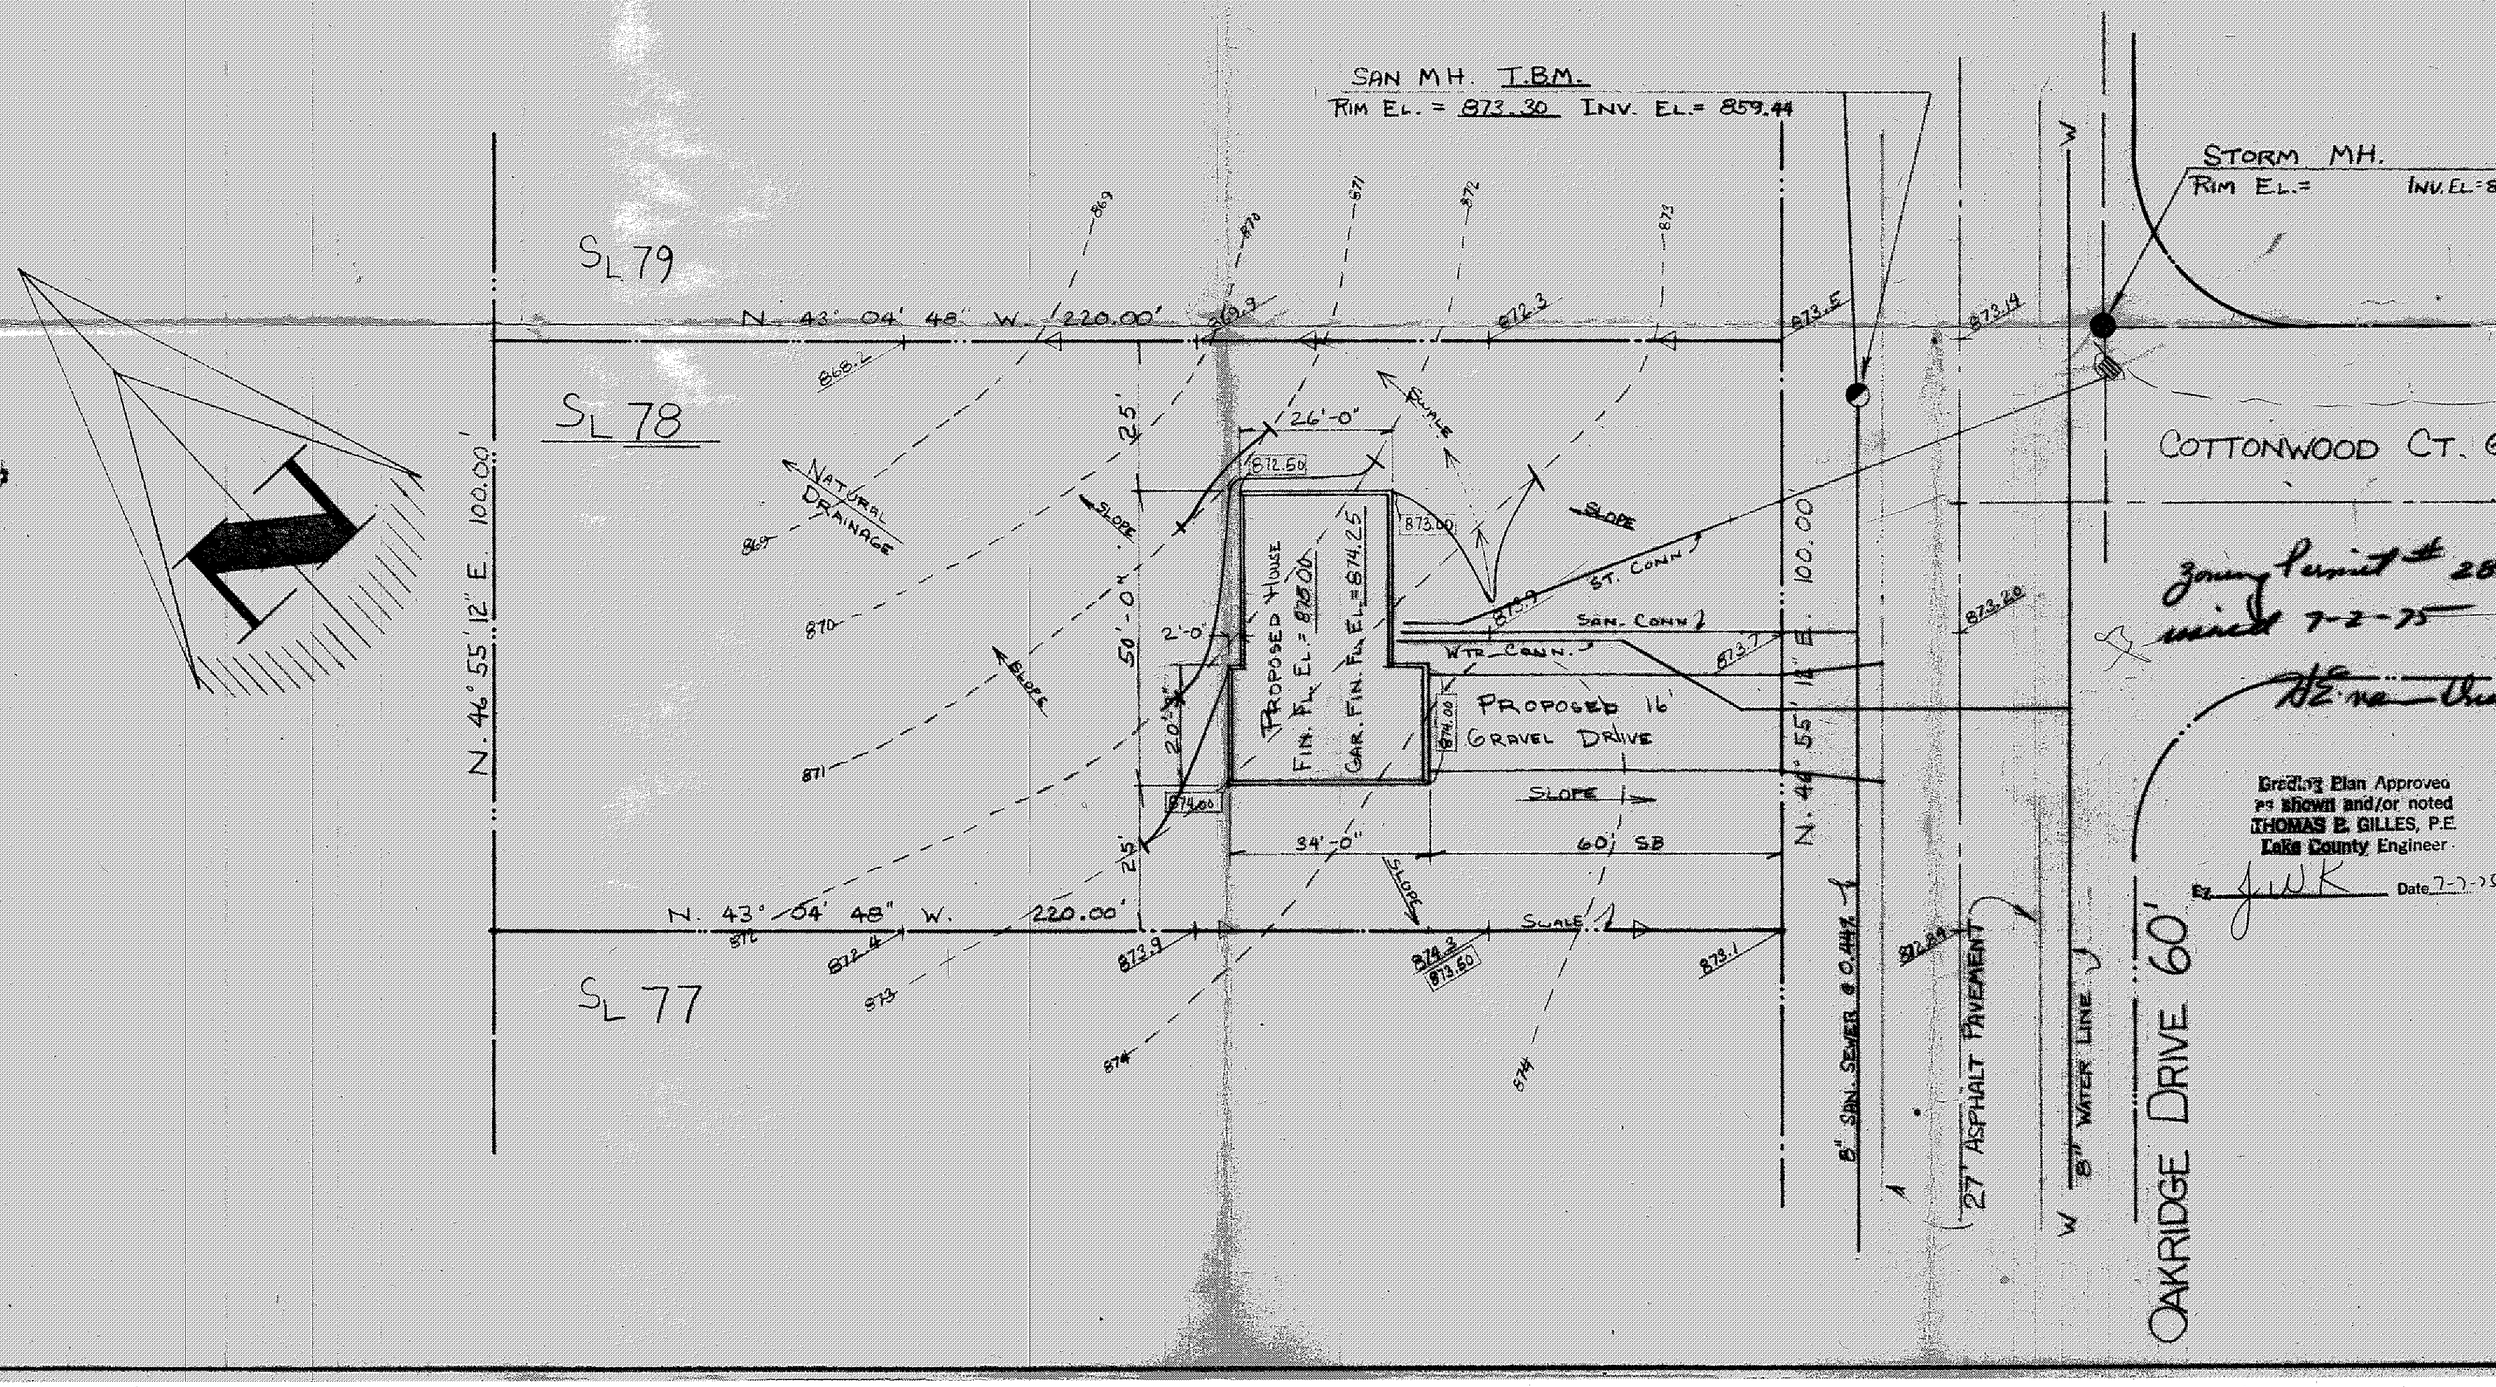
STATE OF OHIO
WM. R. GRAY
2752
REGISTERED
PROFESSIONAL SURVEYOR