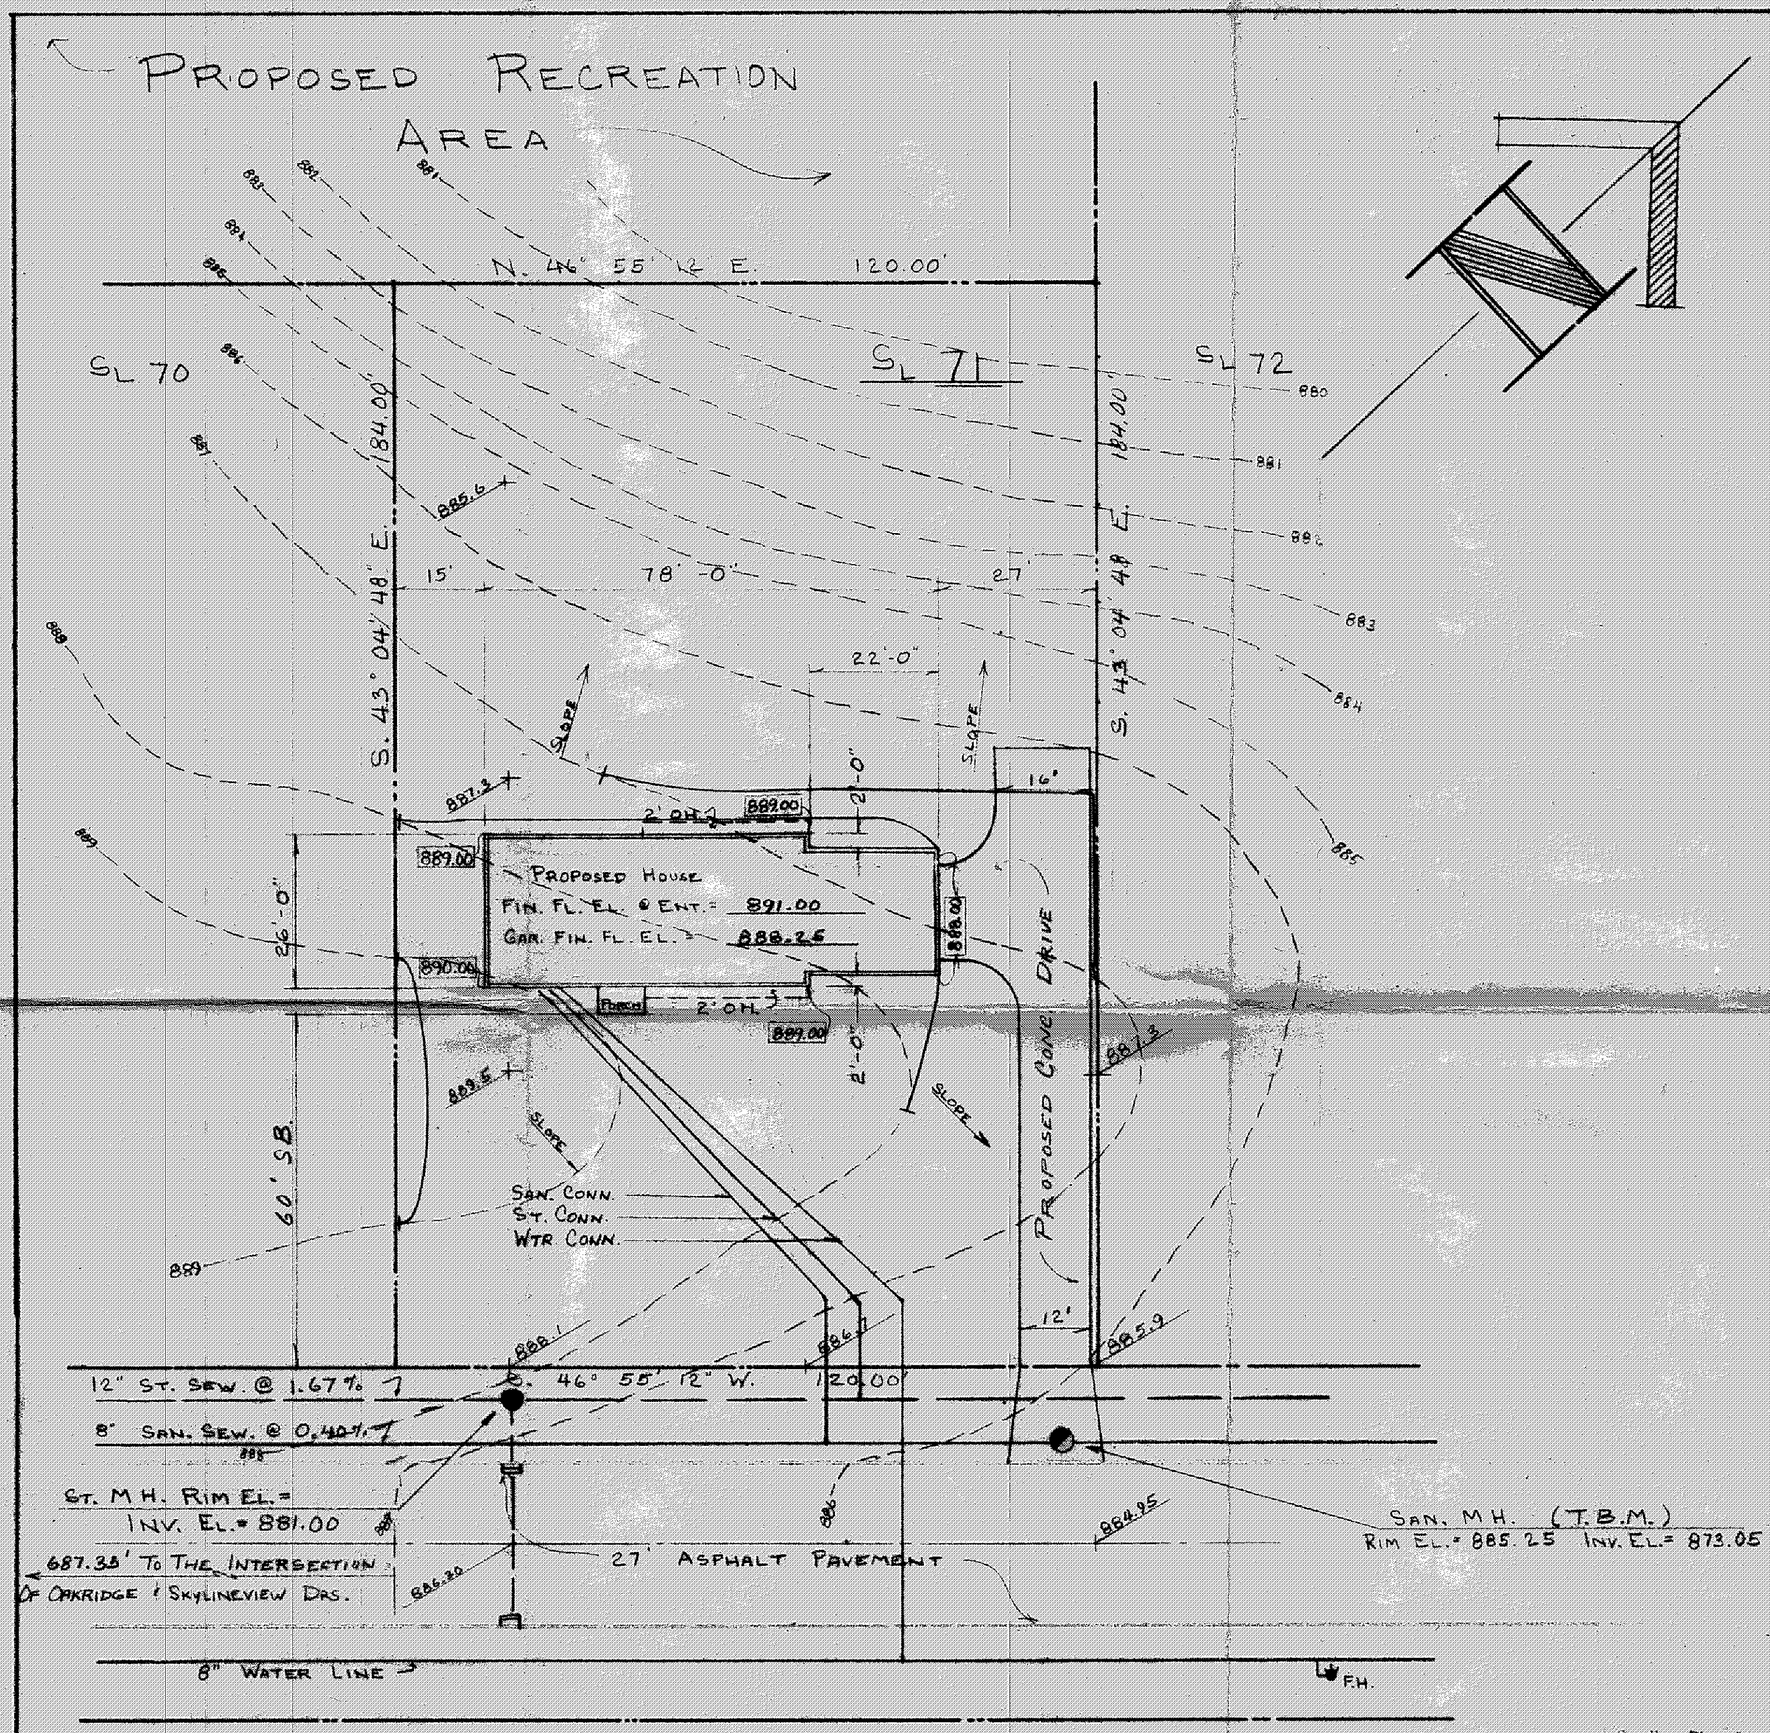

SITE PLAN FOR:

SHANDLE CONST.

8353 MENTOR AVE.

MENTOR, OHIO

BEING SUBLOT NO. 71 IN THE MORLEY HILLS ESTATES SUBD. NO. 2 LOCATED IN CONCORD TWP., OHIO.

PREPARED BY:

WM. R. GRAY ASSOC. INC.

7547 MENTOR AVE.

MENTOR, OHIO

DATE: May 27, 1975 SCALE: 1" = 20'

Zoning Permit # 283
signed 5-28-75

CERTIFICATION:

I HEREBY CERTIFY THAT THIS PLAT IS CORRECT TO THE BEST OF MY KNOWLEDGE.

BY: Donald O. Brewster

WM. R. GRAY REG. SURV. # 275
OR DONALD O. BREWSTER REG. SURV.

STATE OF OHIO WM. R. GRAY 2752 REGISTERED PROFESSIONAL SURVEYOR

STATE OF OHIO DONALD O. BREWSTER 5273 REGISTERED PROFESSIONAL SURVEYOR

Grading Plan Approved as shown and/or noted
THOMAS P. GILLES, P.E.
Lake County Engineer
By JWK Date 5-30-75