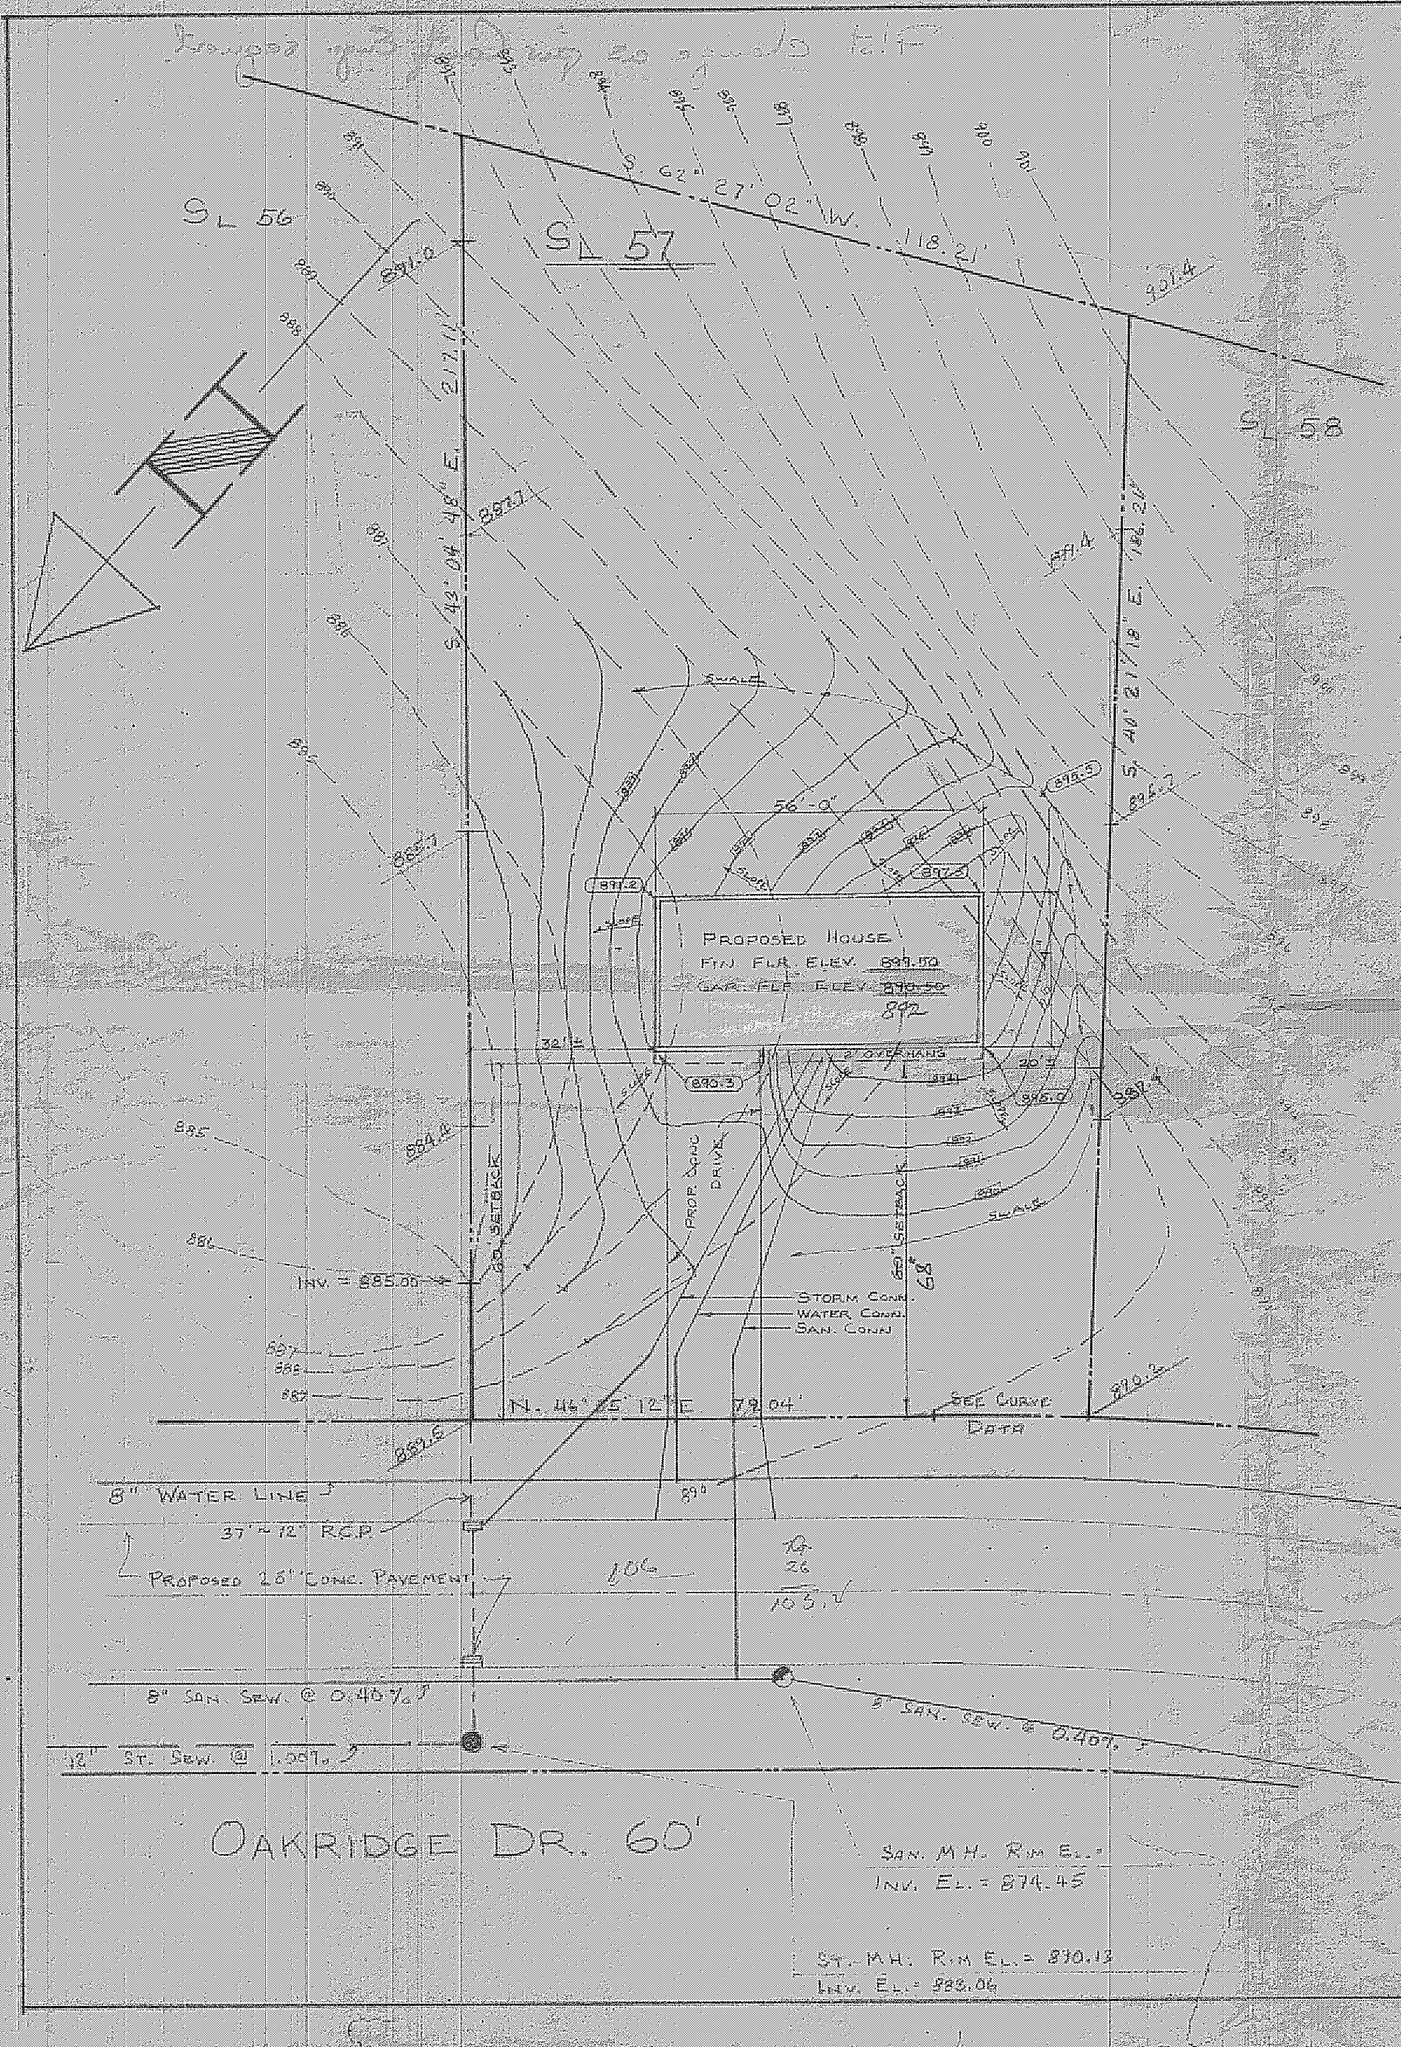

SITE PLAN FOR:

SHANDLE CONST.

8353 MENTOR AVENUE

MENTOR, OHIO

BEING SUBLOT No. 57 IN THE MORLEY HILLS ESTATES SUBDIVISION No. 2 IN CONCORD TWP., OHIO.

PREPARED BY:

WM. R. GRAY ASSOC. INC.

7547 MENTOR AVE.

MENTOR, OHIO

DATE: APRIL 7, 1977 SCALE 1" = 20'

REV. APRIL 13, 177

CERTIFICATION:

I HEREBY CERTIFY THAT THIS PLAT IS CORRECT TO THE BEST OF MY KNOWLEDGE.

BY: Wm. R. Gray

WM. R. GRAY / REG. SURV. # 2752

CURVE DATA:

R. = 546.71' A. = 26.00'
C. = 26.00'
S. 48° 16' 57" W.

ZONING PERMIT

NUMBER 5-4-77

STATE OF OHIO
WM. R. GRAY
2752
REGISTERED PROFESSIONAL SURVEYOR

7945 OAKRIDGE