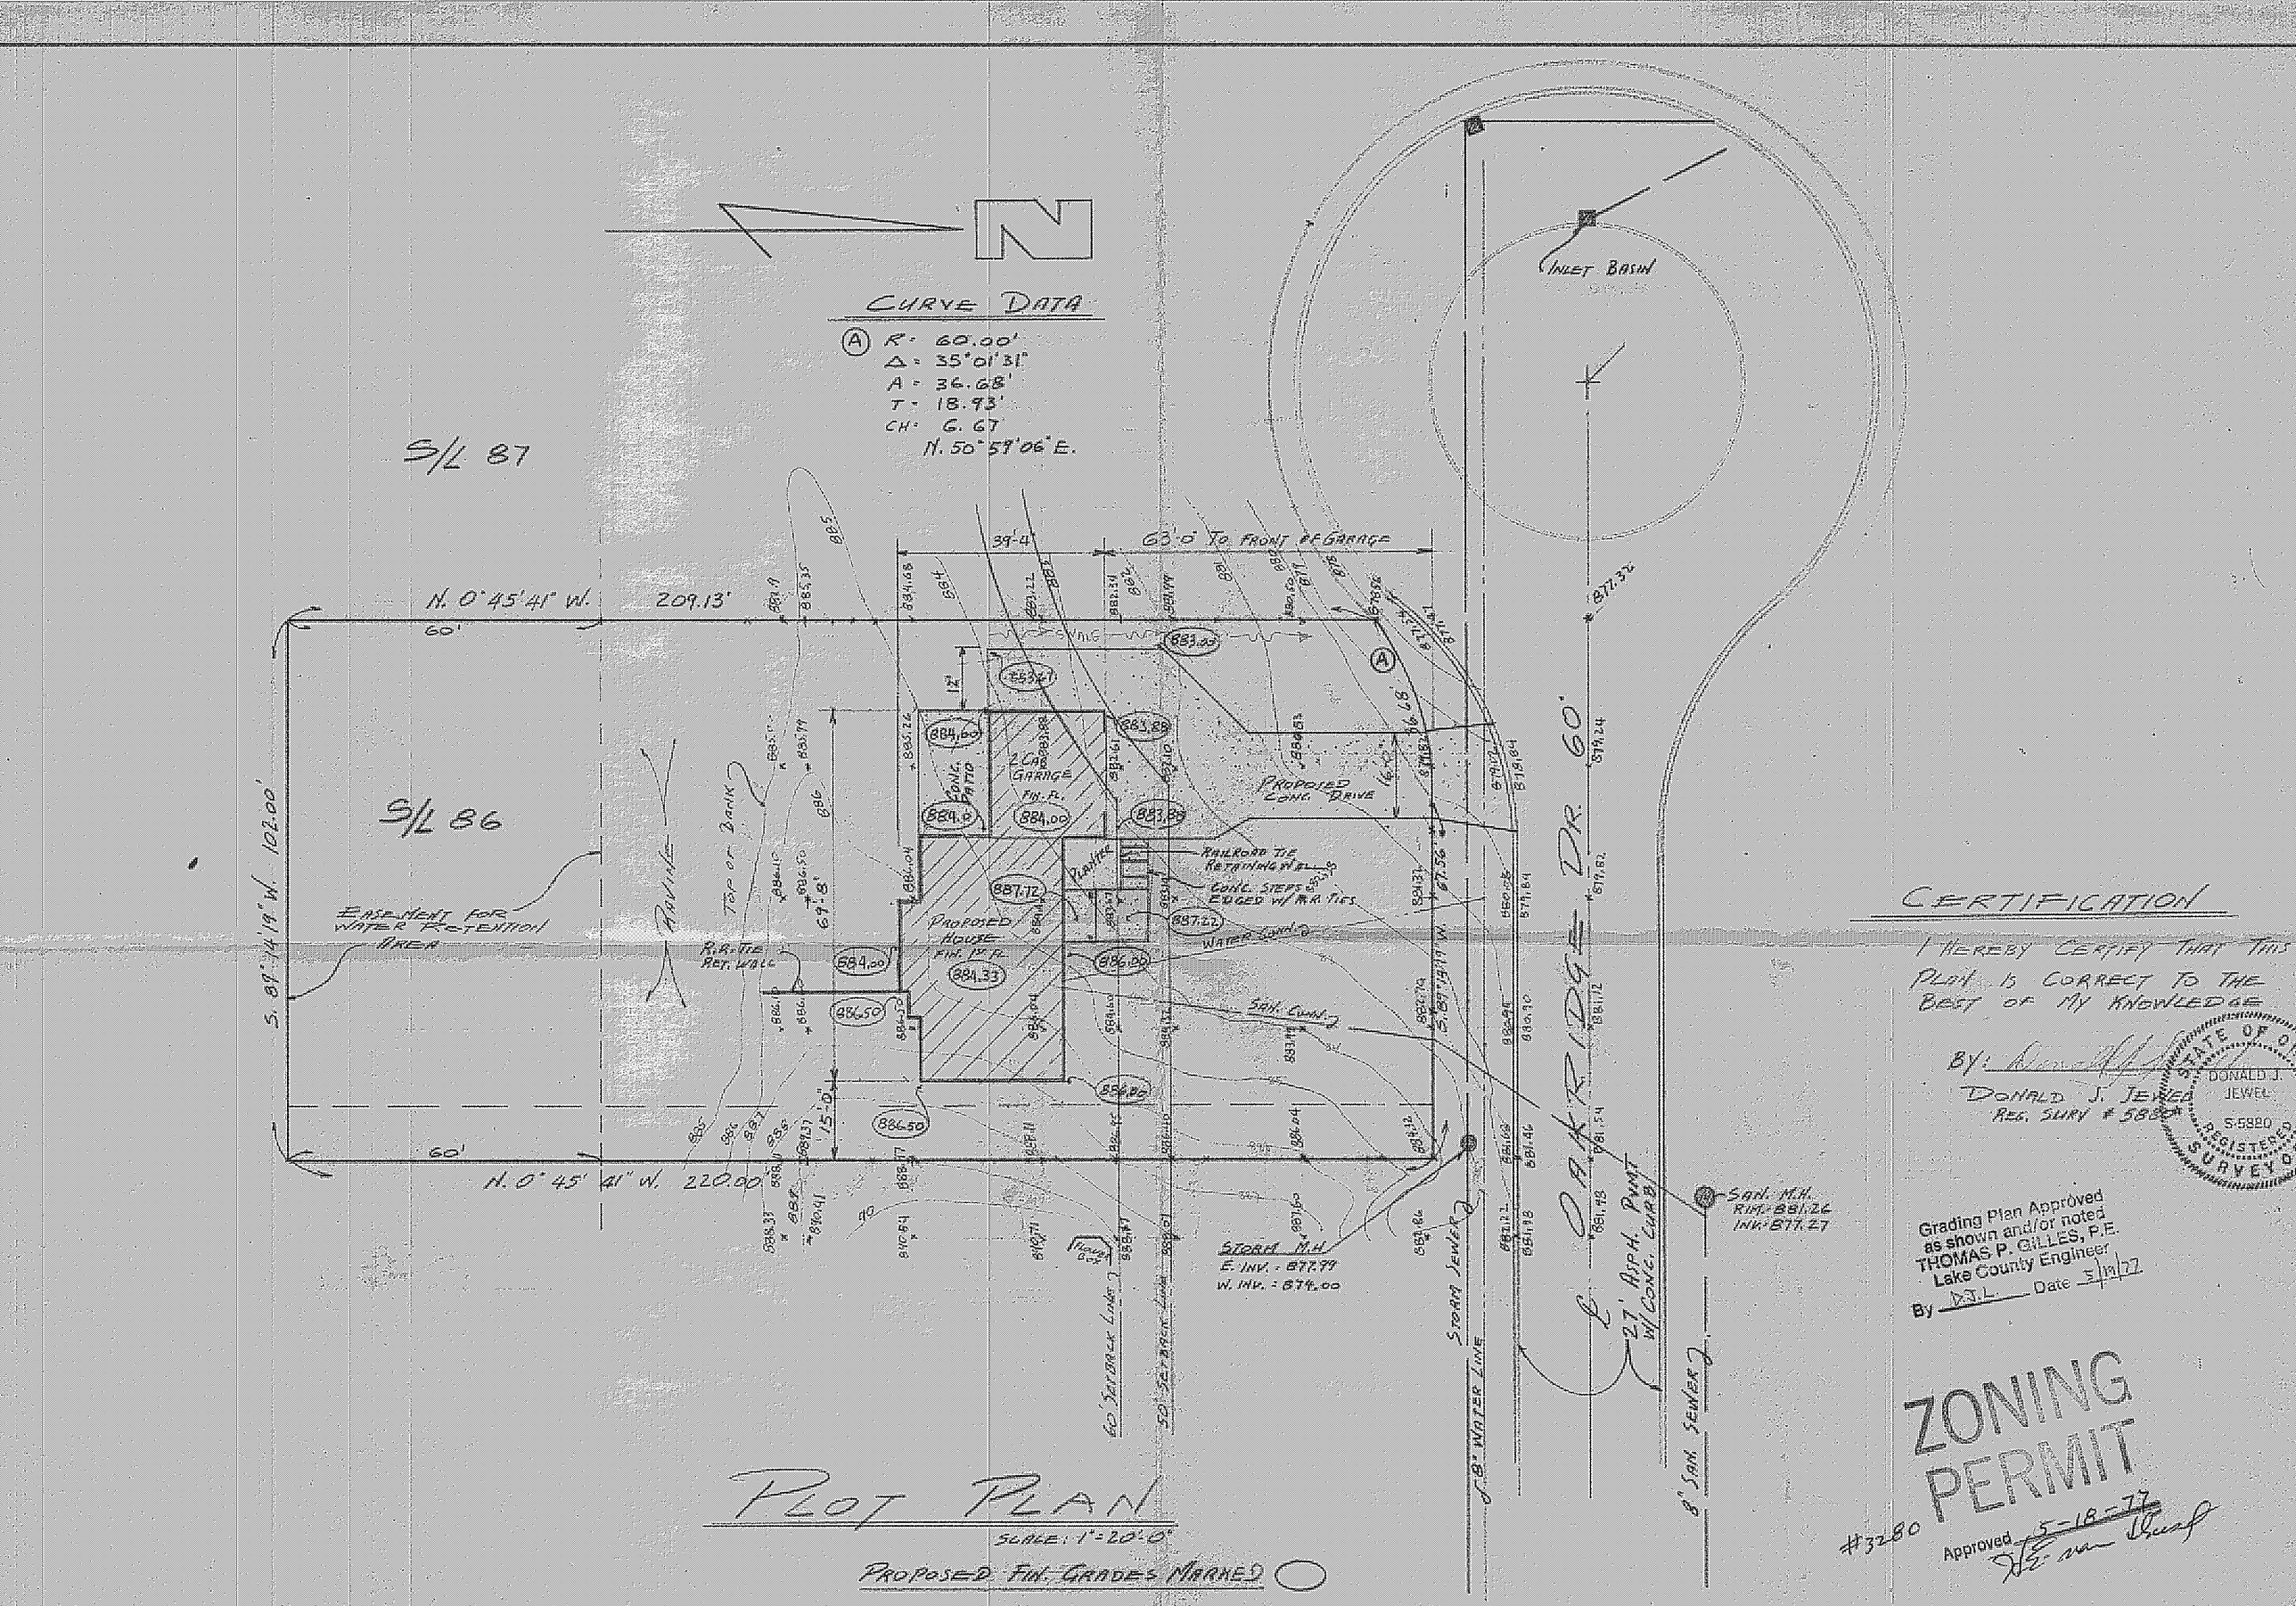

PLOT PLAN

SCALE: 1" = 20'-0"

PROPOSED FIN. GRADES MARKED

CERTIFICATION

I HEREBY CERTIFY THAT THIS PLOT IS CORRECT TO THE BEST OF MY KNOWLEDGE

BY: _____

DONALD J. JEWELL
REG. SURV. # 5882

STATE OF OHIO
DONALD J. JEWELL
S-5882
REGISTERED SURVEYOR

Grading Plan Approved as shown and/or noted
THOMAS P. GILLES, P.E.
Lake County Engineer
By _____ Date 5/19/77

ZONING PERMIT
#3280
Approved 5-18-77

HOUSE PLAN

OWNER: Mr. & Mrs. EDMUND J. ZALLER
LOCATION: S/L 86 MORLEY HILLS ESTATE SUBDIVISION No. 3A CONCORD TWP, LAKE CO. OHIO

HOME DESIGN CENTER, INC.
1337 PLAINFIELD ROAD
SOUTH EUCLID, OHIO 44121

5-13-1977 L. Nagy