NOTE:
TOPOGRAPHIC DATA TAKEN FROM
LAKE COUNTY TOPOGRAPHIC MAPS.

DESIGN CERTIFICATION

THIS PLAT WAS PREPARED BY ME AN IS CORRECT TO THE BEST OF MY KNOWLEDGE AND BELIEF.

REG. SURVEYOR
4985

"AS BUILT" CERTIFICATION

I HEREBY CERTIFY THAT THE CIRCLED ELEVATIONS ARE EXISTING FINISH ELEVATIONS CHECKED IN THE FIELD ON _____, AND THAT THIS SURVEY IS CORRECT TO THE BEST OF MY KNOWLEDGE AND BELIEF.

REGISTERED SURVEYOR NO. _____

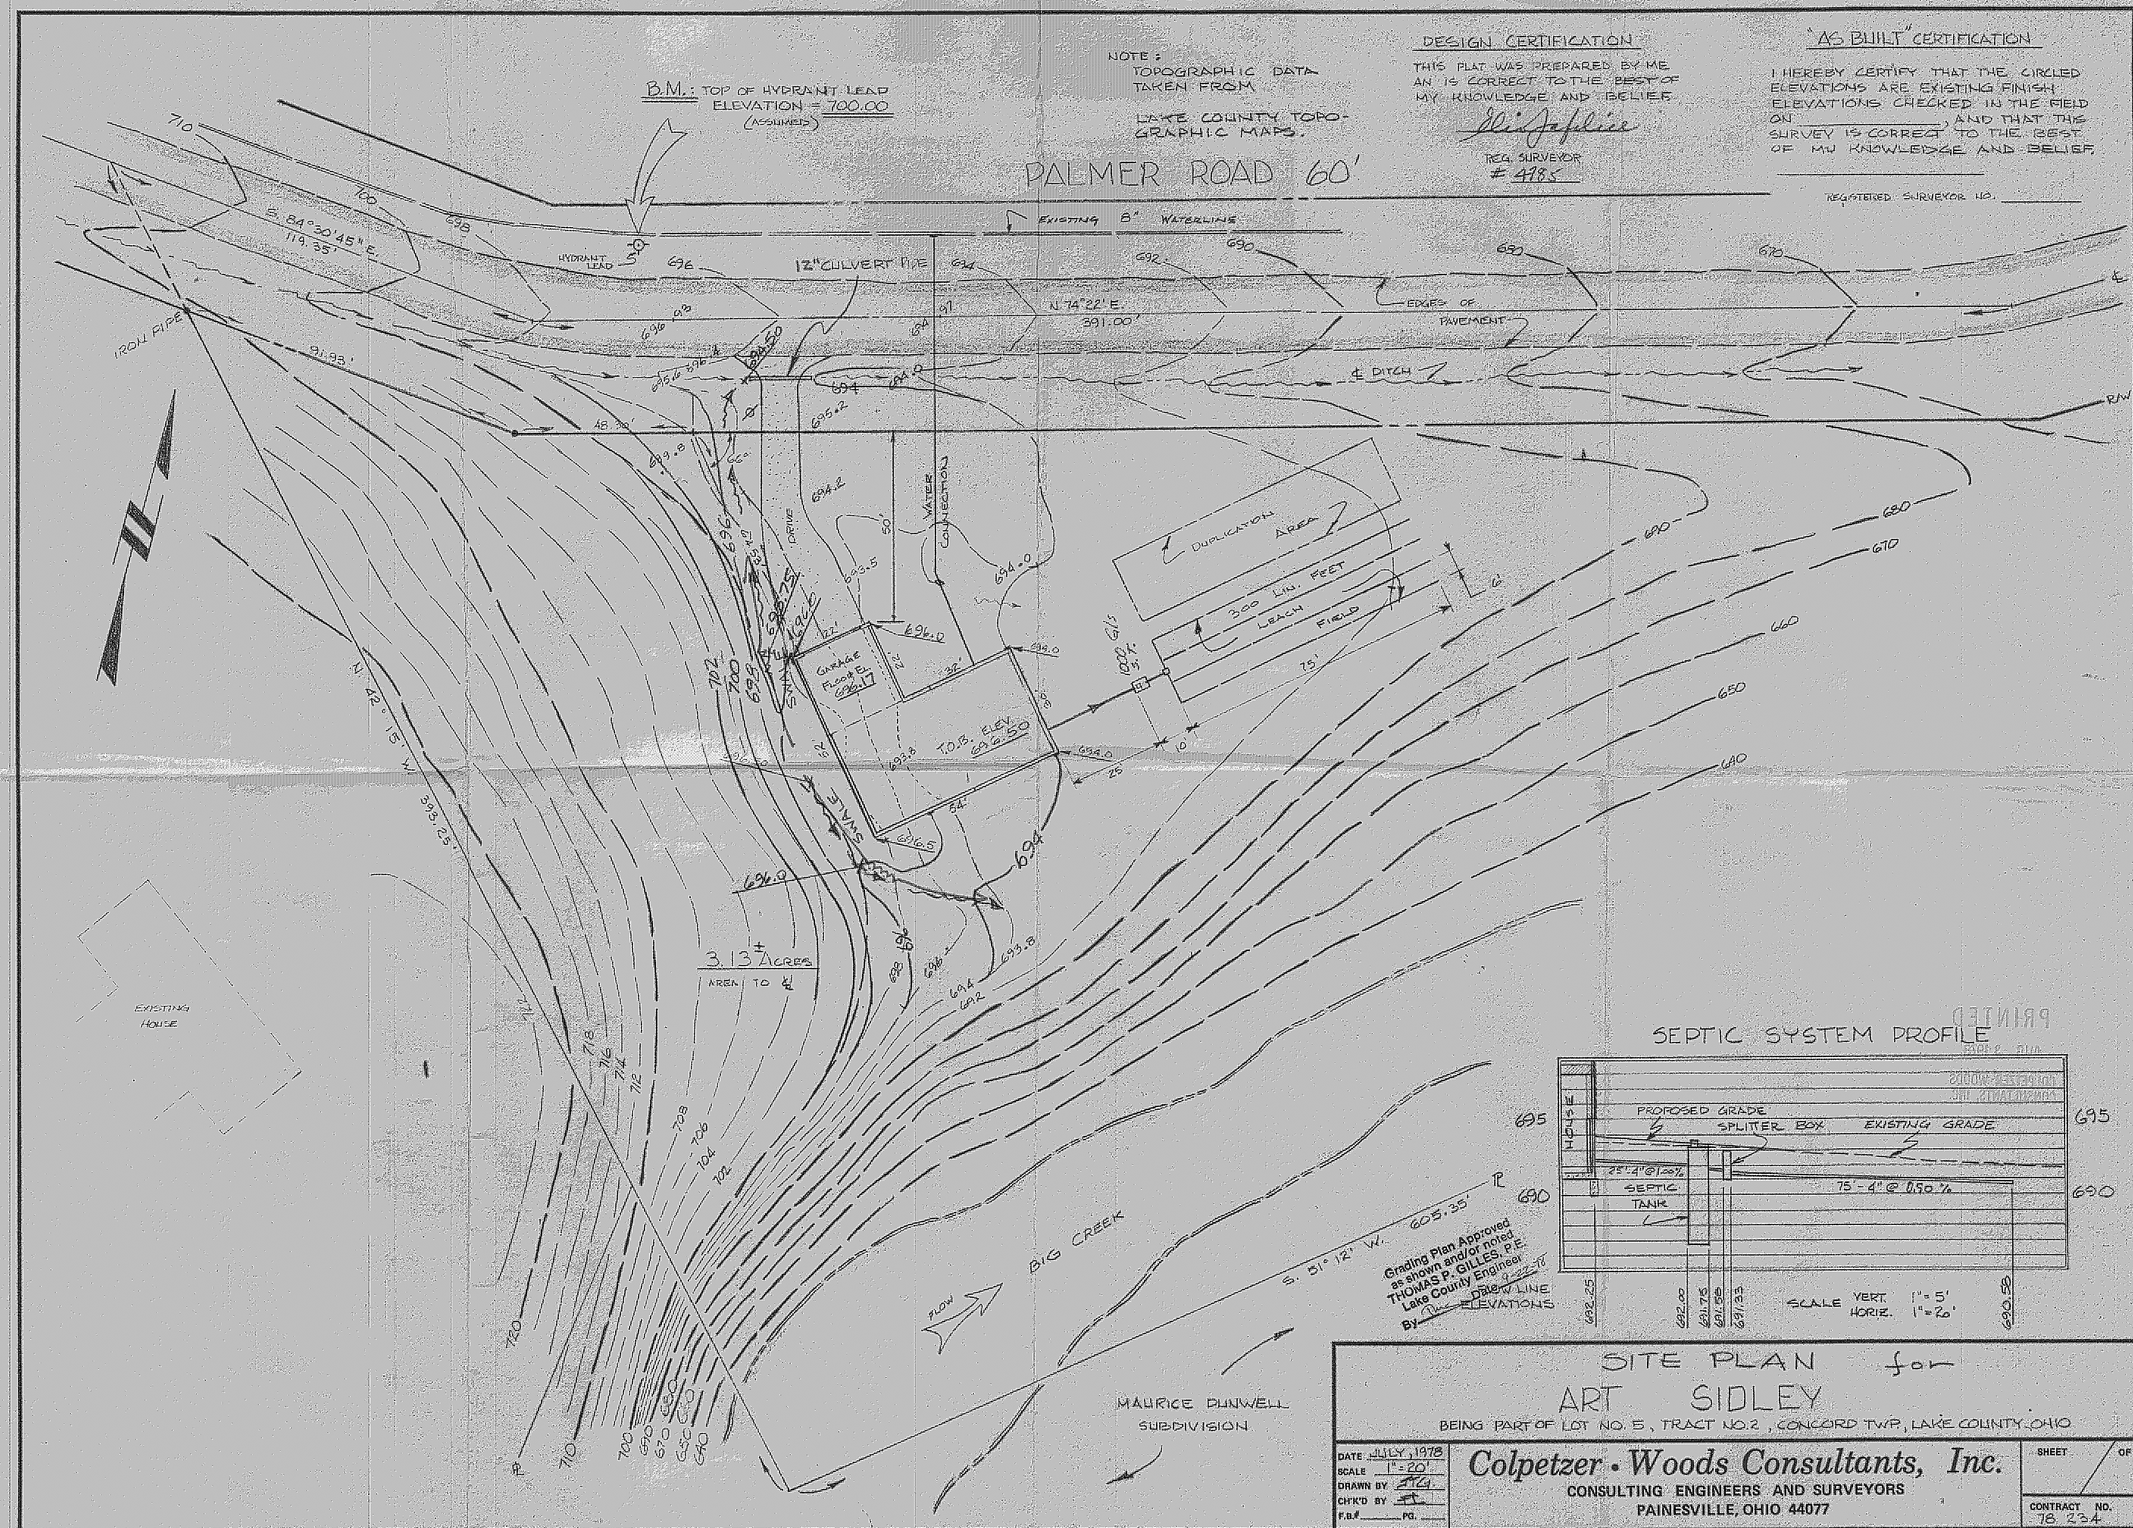

SEPTIC SYSTEM PROFILE

SITE PLAN for ART SIDLEY

BEING PART OF LOT NO. 5, TRACT NO. 2, CONCORD TWP., LAKE COUNTY, OHIO

DATE JULY, 1978
SCALE 1" = 20'
DRAWN BY
CH'K'D BY
F.B.# _____ PG. _____

Colpetzer • Woods Consultants, Inc.
CONSULTING ENGINEERS AND SURVEYORS
PAINESVILLE, OHIO 44077

SHEET / OF

CONTRACT NO. 78 234