HYDRAULIC PROFILE SCALE 1" = 40 HORZ 1" = 4' VERT

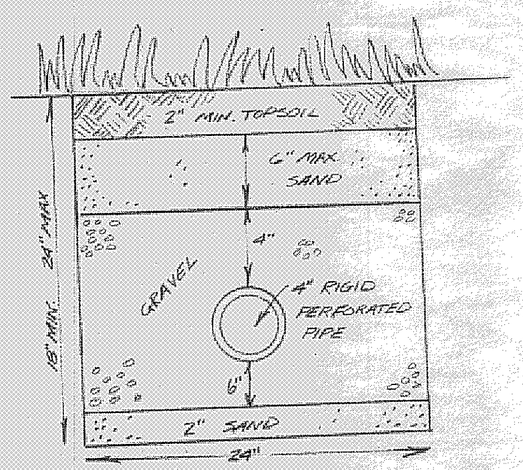

TRENCH DETAIL
NO SCALE

Grading Plan Approved as shown and/or noted
THOMAS P. GILLES, P.E.
Lake County Engineer
By
Date 4-9-81

ZONING PERMIT # 4308
ISSUED 4-3-81

SUBJECT TO APPROVAL BY:
- Lake County Sanitary Eng. ☐
- Lake County Eng. Dept. ☒
- Lake County Planning Comm. ☐
- Lake County Bldg. Dept. ☒

Tom L Marano

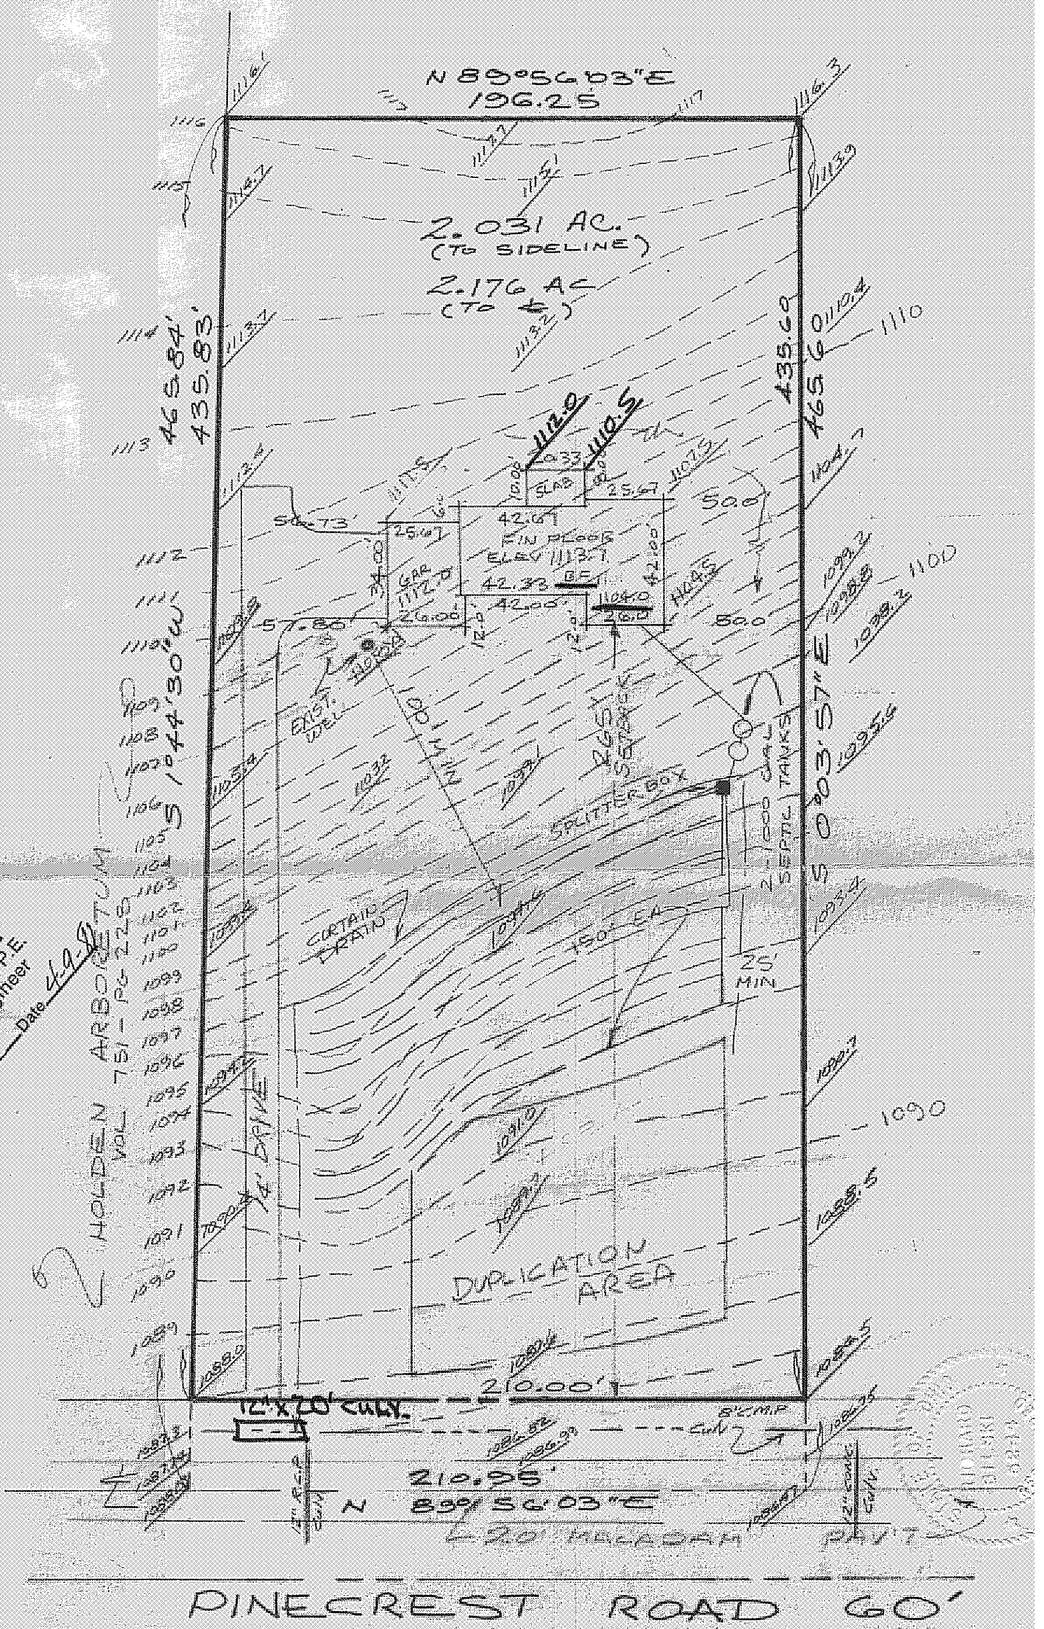

SITE PLAN FOR MR & MRS RICK BAUER
OF PROPOSED S/L G IN THE PROPOSED PINECREST SUBDIVISION
IN CONCORD TWP - LAKE COUNTY, OHIO

DATE
SCALE
DRAWN BY
CH'K'D BY
F.B.# PG.

COLPETZER · WOODS
CONSULTANTS, INC.
MENTOR, OHIO 44060

SHEET
CONTRACT NO.