SITE PLAN FOR:
DR. HENRY FIORITTO
7378 AVON DR.
MENTOR, OHIO
BEING A PARCEL OF LAND IN LOT 2
TRACT 4 IN CONCORD TWP AT THE INTERSECTION
OF PINECREST AND MORLEY ROADS

Grading Plan Approved
as shown and/or noted
THOMAS P. GILLES, P.E.
Lake County Engineer
By [signature] Date 4-27-79

PREPARED BY:
WM. R. GRAY ASSOC. INC
7547 MENTOR AVE
MENTOR, OHIO
SCALE: 1"=50'
DATE:

CERTIFICATION:
I HEREBY CERTIFY THAT THIS
PLAT IS CORRECT TO THE BEST OF
MY KNOWLEDGE
BY: Terence J. Gleason P.E.
FOR WM. R GRAY REG. SURV. #7752

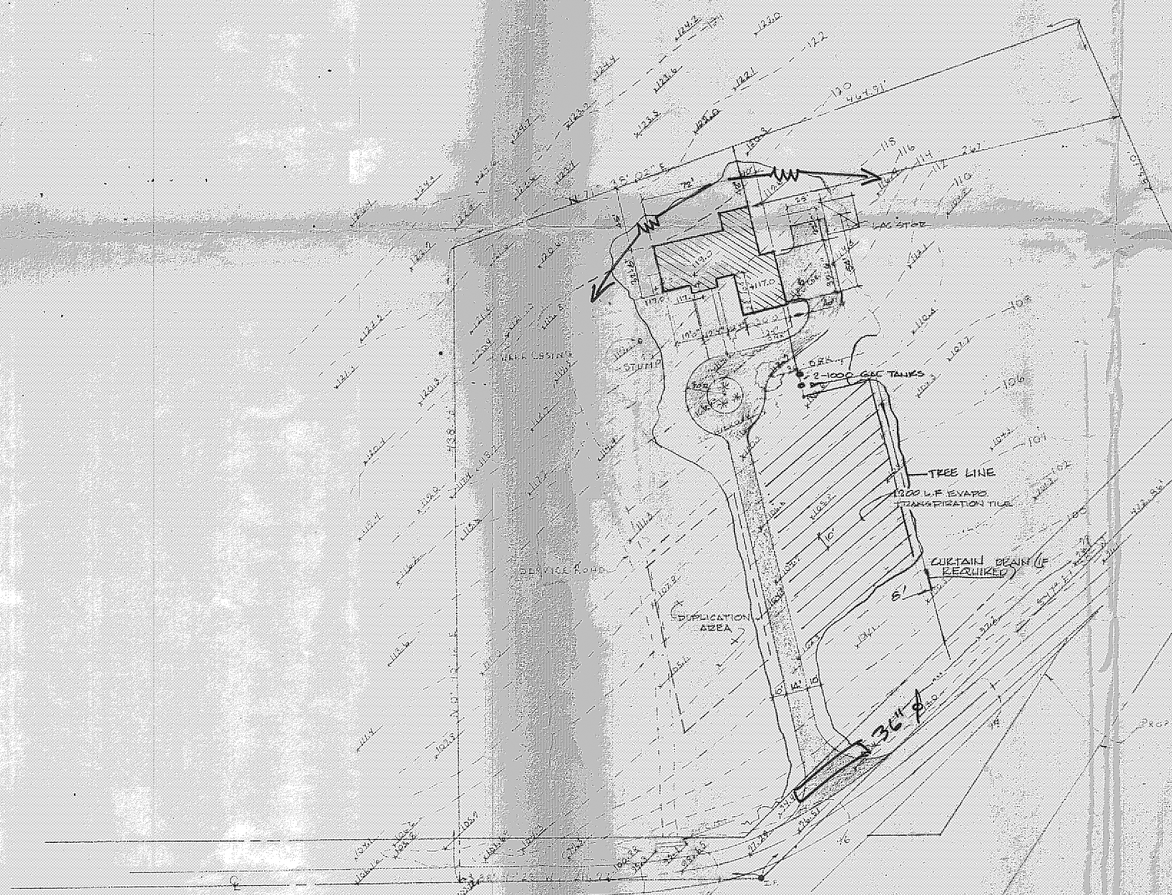

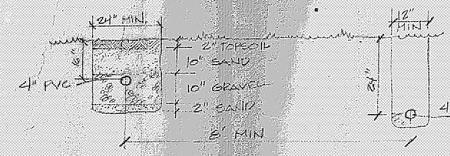

TRENCH CROSS SECTION
NO SCALE

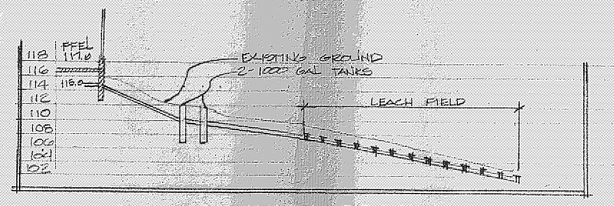

SEPTIC PROFILE
SCALE HORIZ. 1"=40', VERT 1"=10'

F.B 61-6