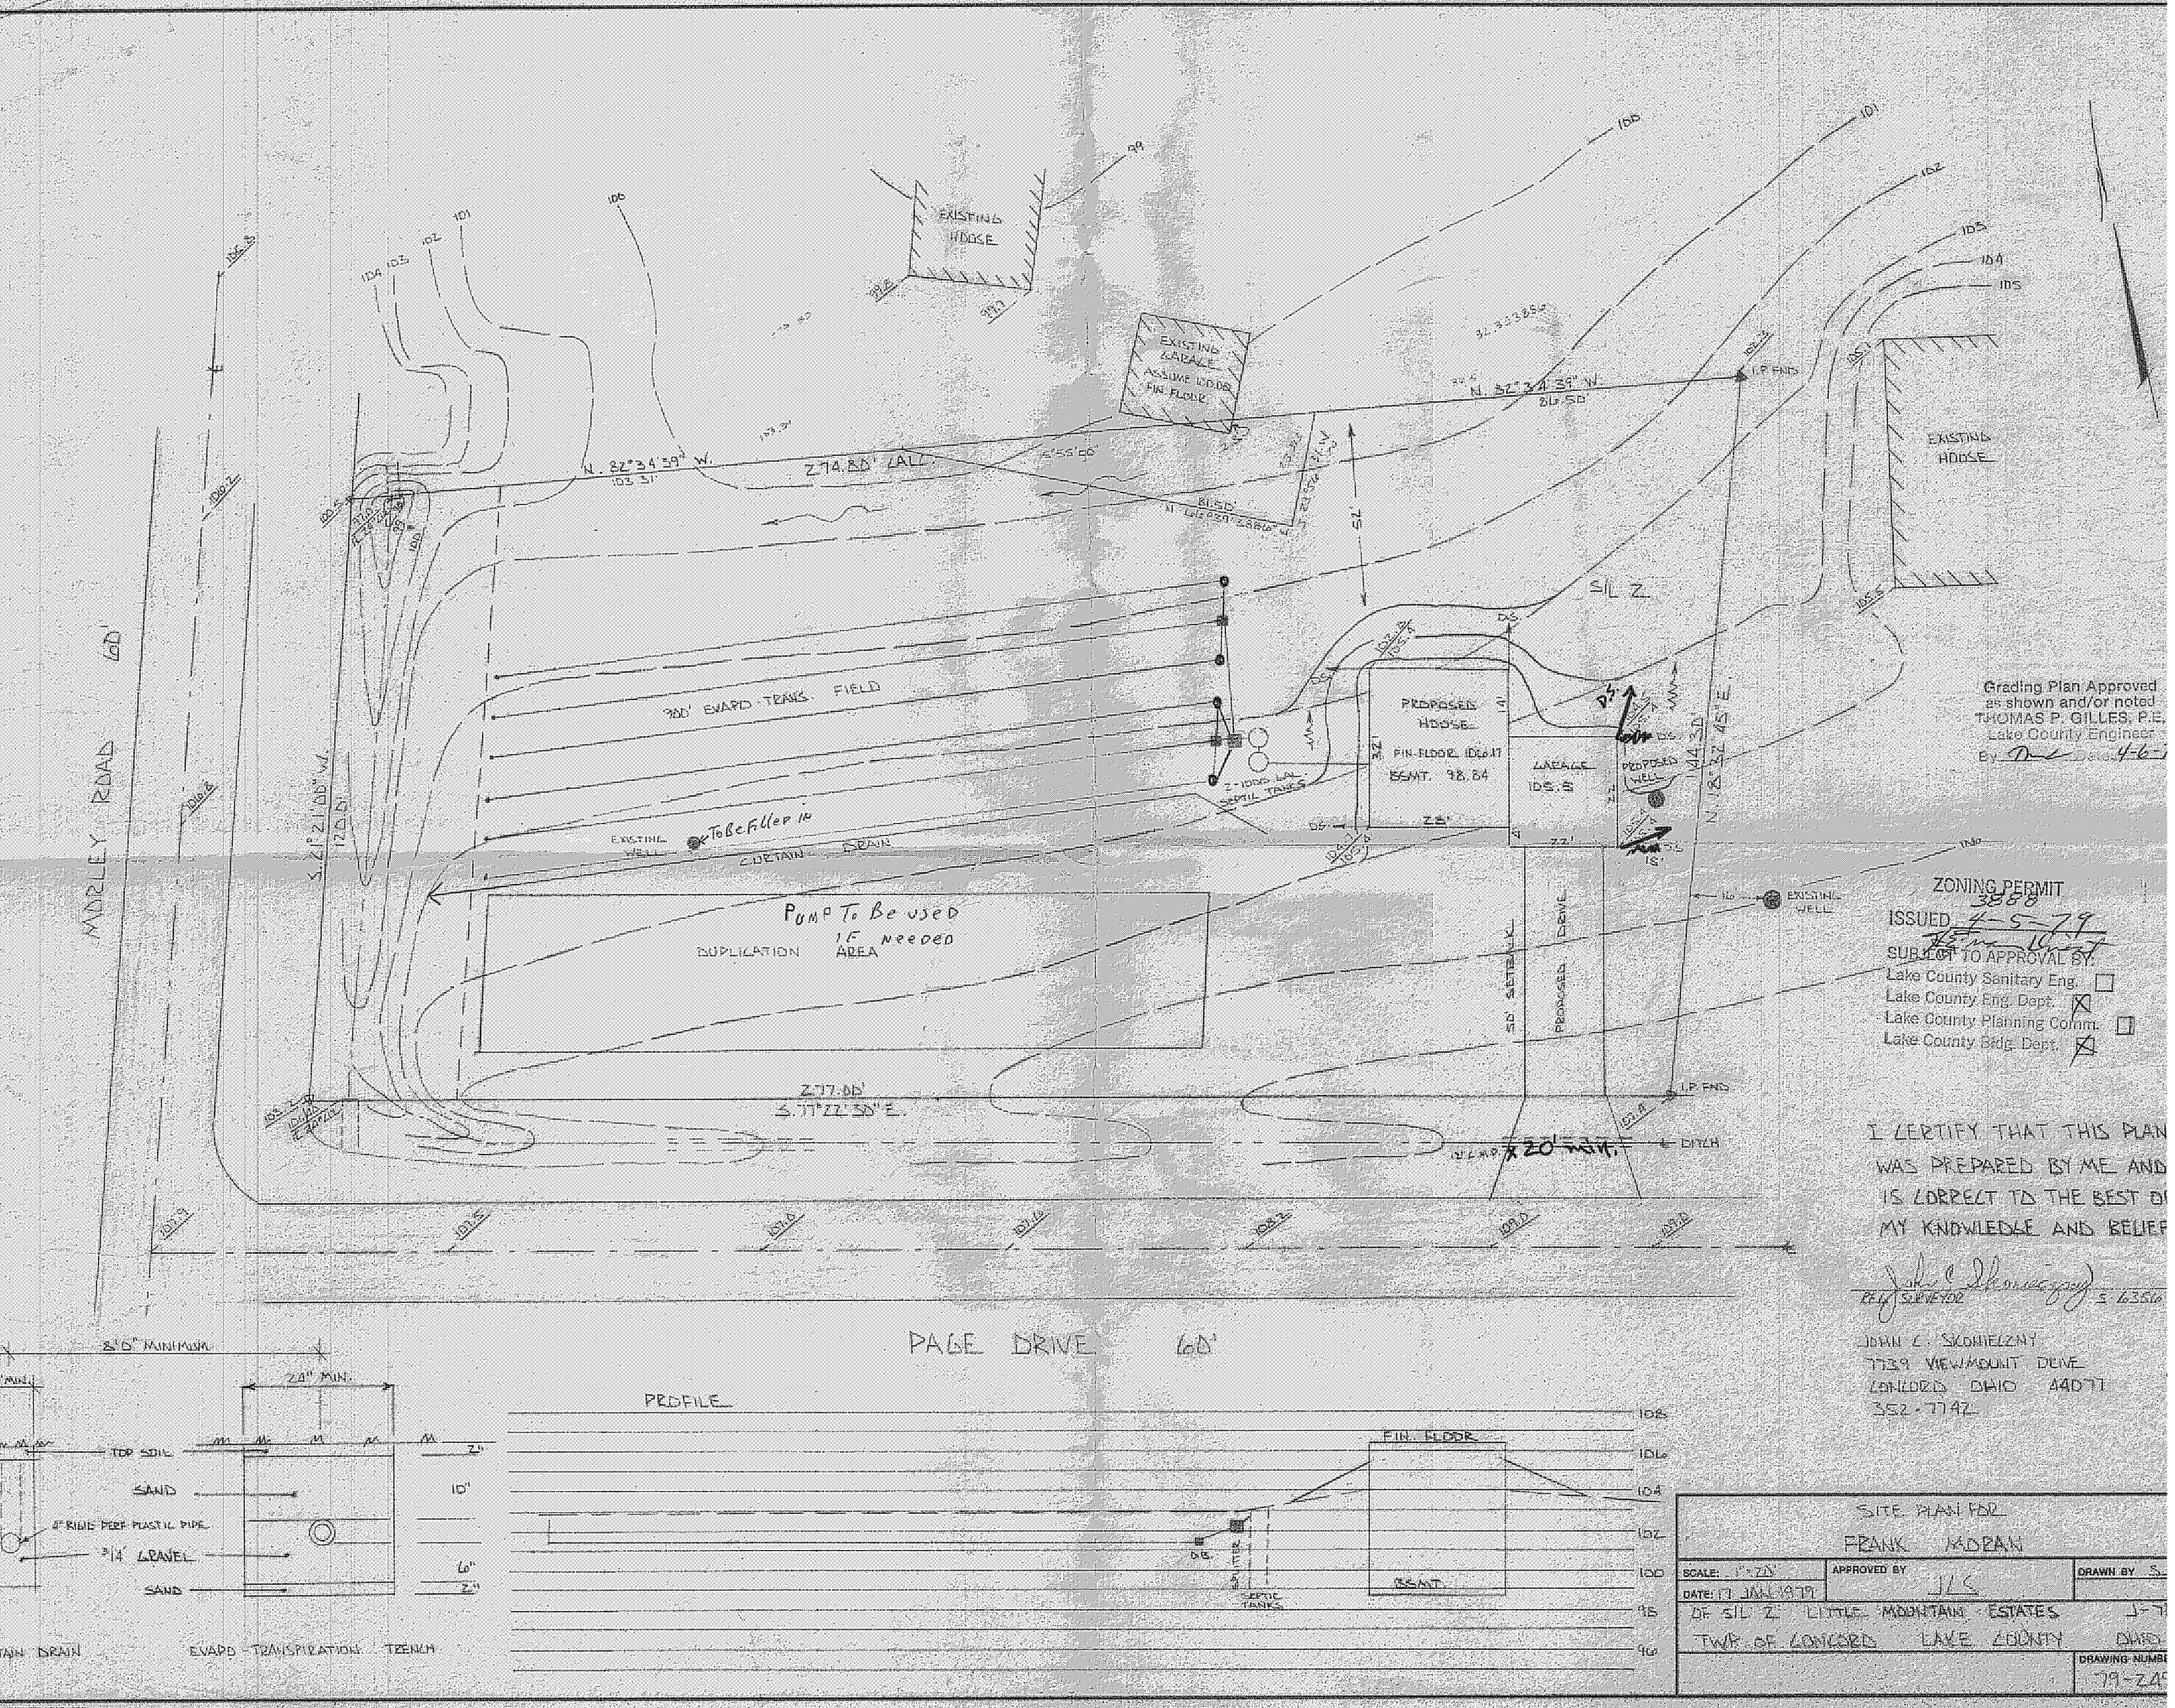

Grading Plan Approved as shown and/or noted
THOMAS P. GILLES, P.E.
Lake County Engineer
By [signature] Date 4-6-

ZONING PERMIT
3888
ISSUED 4-5-79
[signature]
SUBJECT TO APPROVAL BY:
Lake County Sanitary Eng. ☐
Lake County Eng. Dept. ☒
Lake County Planning Comm. ☐
Lake County Bldg. Dept. ☒

I CERTIFY THAT THIS PLAN WAS PREPARED BY ME AND IS CORRECT TO THE BEST OF MY KNOWLEDGE AND BELIEF

[signature]
REG. SURVEYOR S-6356

JOHN C. SKONIECZNY
7739 VIEWMOUNT DRIVE
CONCORD OHIO 44077
352-7742

SITE PLAN FOR
FRANK MORAN

SCALE: 1"=20'	APPROVED BY JLS	DRAWN BY S.
DATE: 17 JAN 1979		

OF S/L 2 LITTLE MOUNTAIN ESTATES J-7
TWP. OF CONCORD LAKE COUNTY OHIO

DRAWING NUMBER 79-24

YNEPOST 18AB-15E