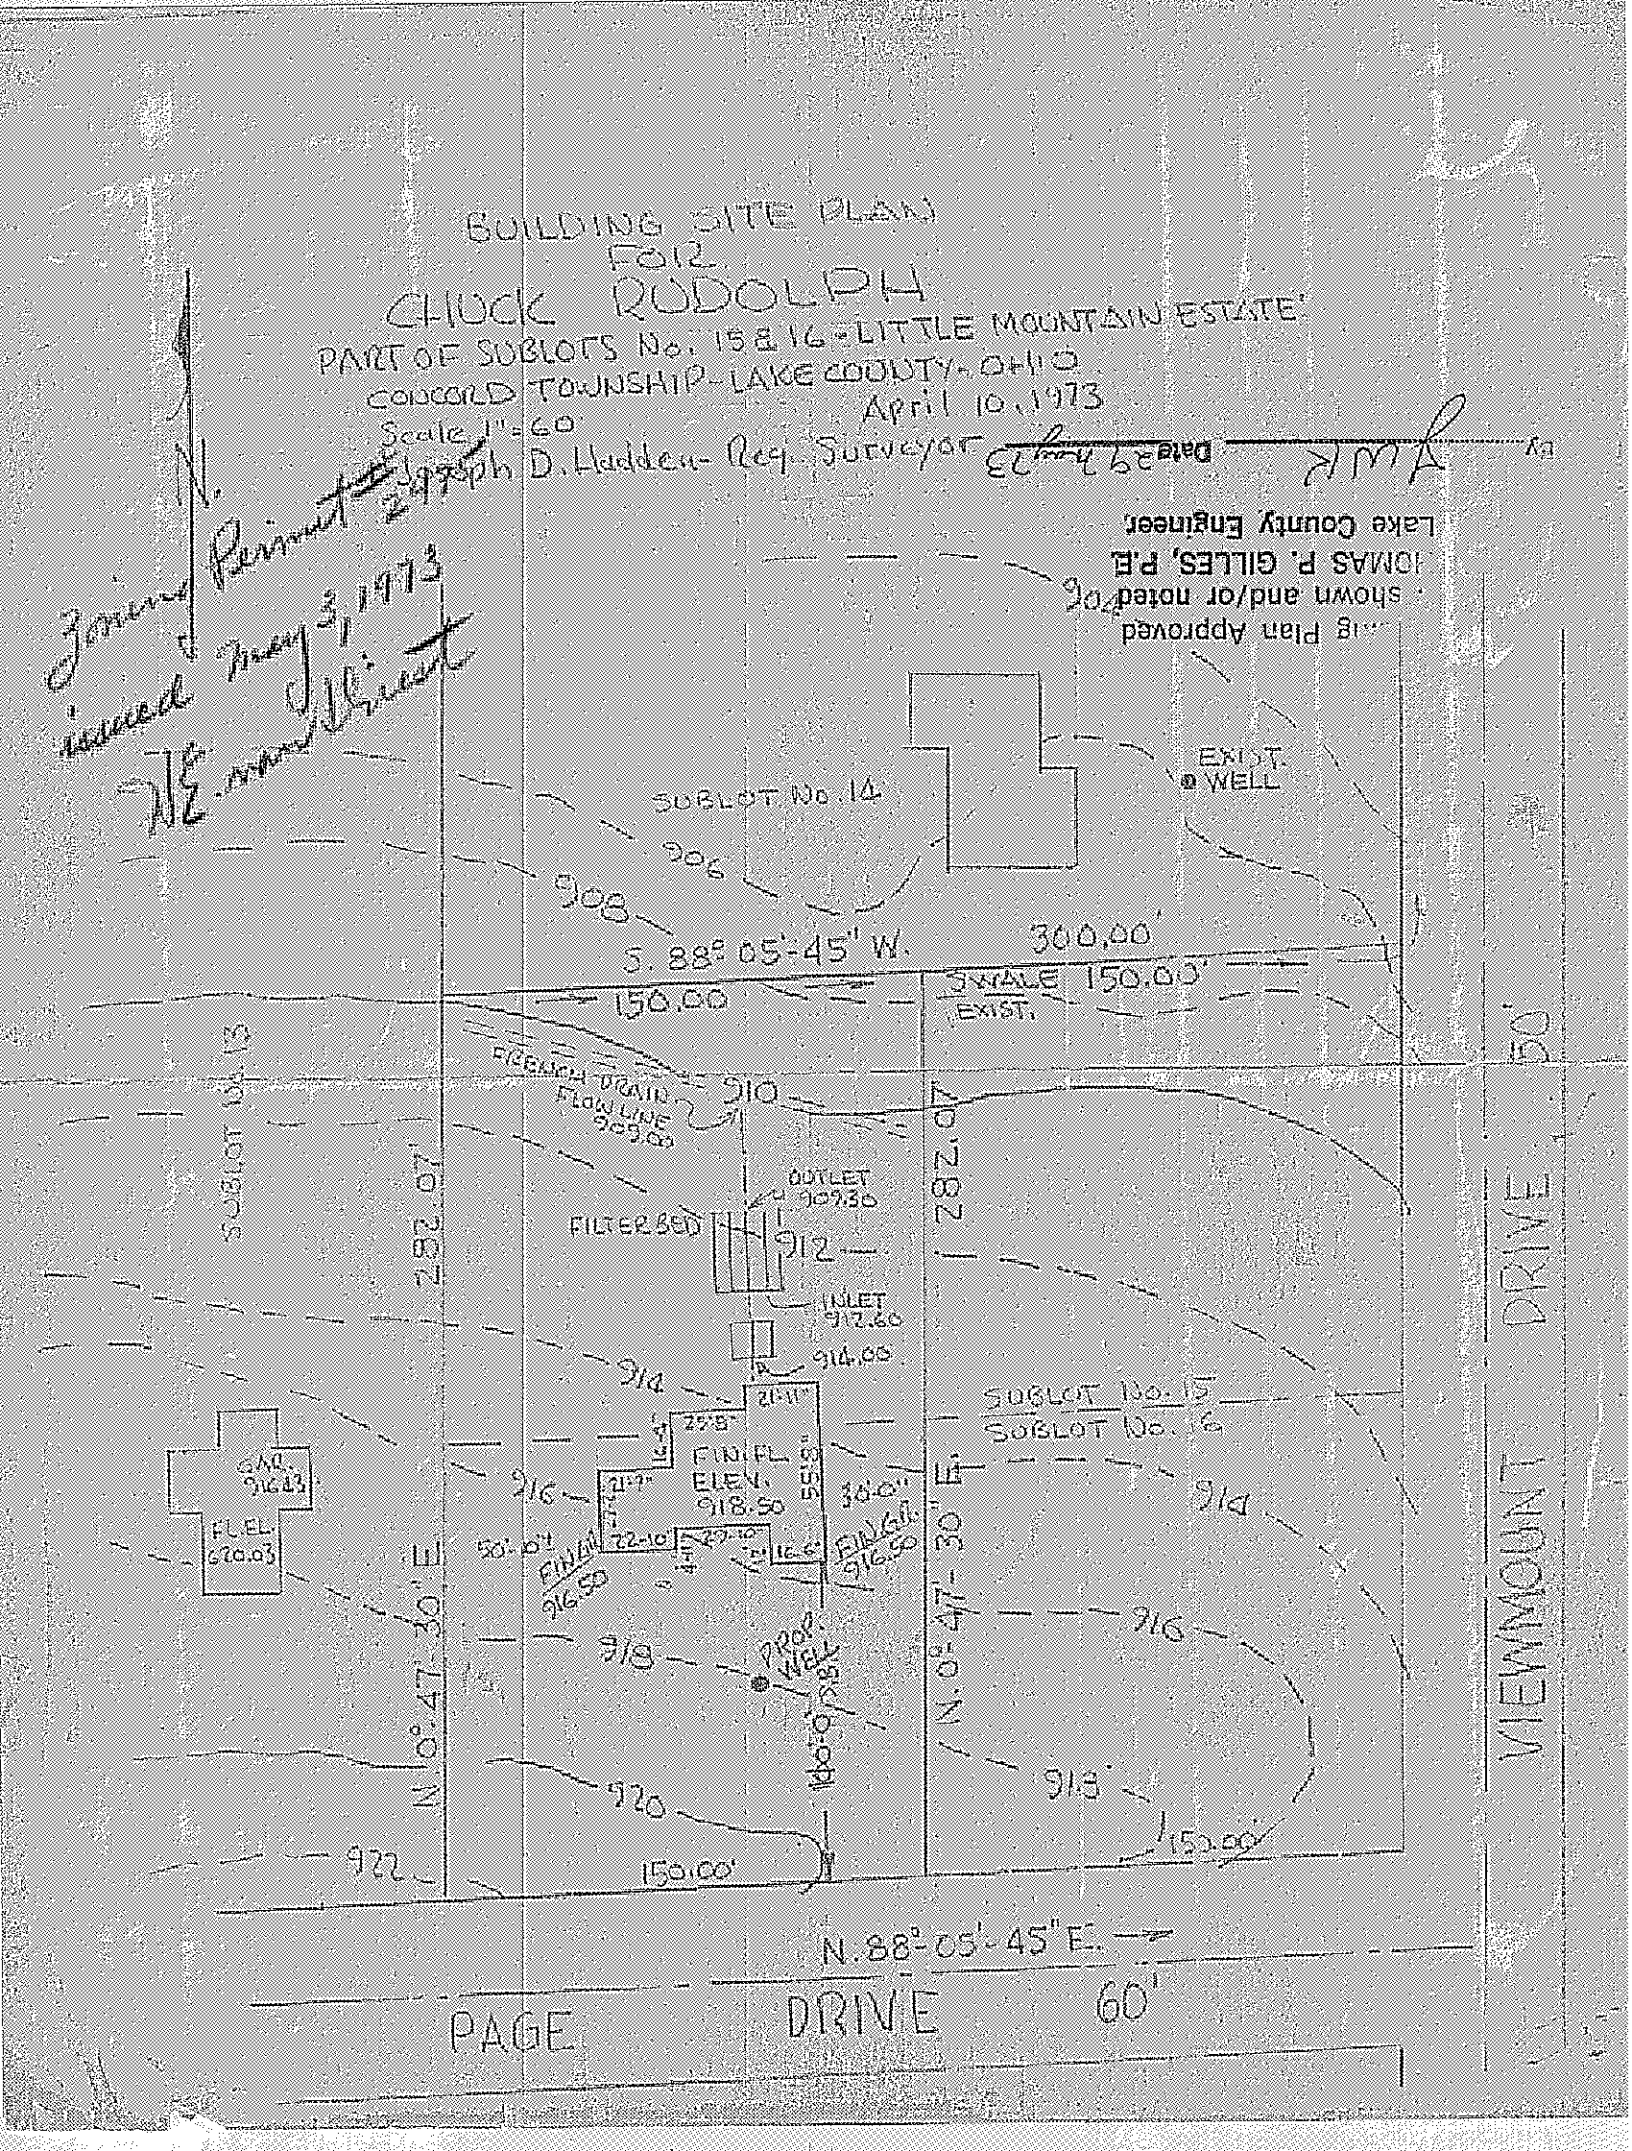
BUILDING SITE PLAN
FOR
CHUCK RUDOLPH
PART OF SUBLOTS No. 15 & 16 - LITTLE MOUNTAIN ESTATE
CONCORD TOWNSHIP - LAKE COUNTY - OHIO
April 10, 1973
Scale 1" = 60
Joseph D. Hadden - Reg. Surveyor
Zoning Permit 2495
issued May 3, 1973
N.
Lake County Engineer
Plan Approved
shown and/or noted
SUBLOT No. 14
EXIST. WELL
906
908
S. 88° 05'-45" W.
300.00'
SWALE 150.00'
EXIST.
150.00
FRENCH DRAIN
FLOW LINE
909.00
910
OUTLET
909.30
FILTER BED
912
INLET
912.60
914.00
914
SUBLOT No. 15
SUBLOT No. 16
FIN. FL. ELEV. 918.50
GAR. 916.43
FL. EL. 620.03
916
FIN. GR. 916.50
918
PROP. WELL
920
922
150.00'
N. 88° 05'-45" E.
PAGE DRIVE 60'
VIEWMOUNT DRIVE
N. 0° 47'-30" E.
282.07'
N. 0° 47'-30" E.
282.07'
50'