OFFICE: 354-4100 RES.: 354-8908

Zoning Permit
2019 Issued
5-1-74
J.E. [illegible]

JOSEPH D. HADDEN

Registered Surveyor
130 E. JACKSON STREET
PAINESVILLE, OHIO 44077

Grading Plan Approved
as shown and/or noted
THOMAS P. GILLES, P.E.
Lake County Engineer
By: [illegible] Date: 8-3-74

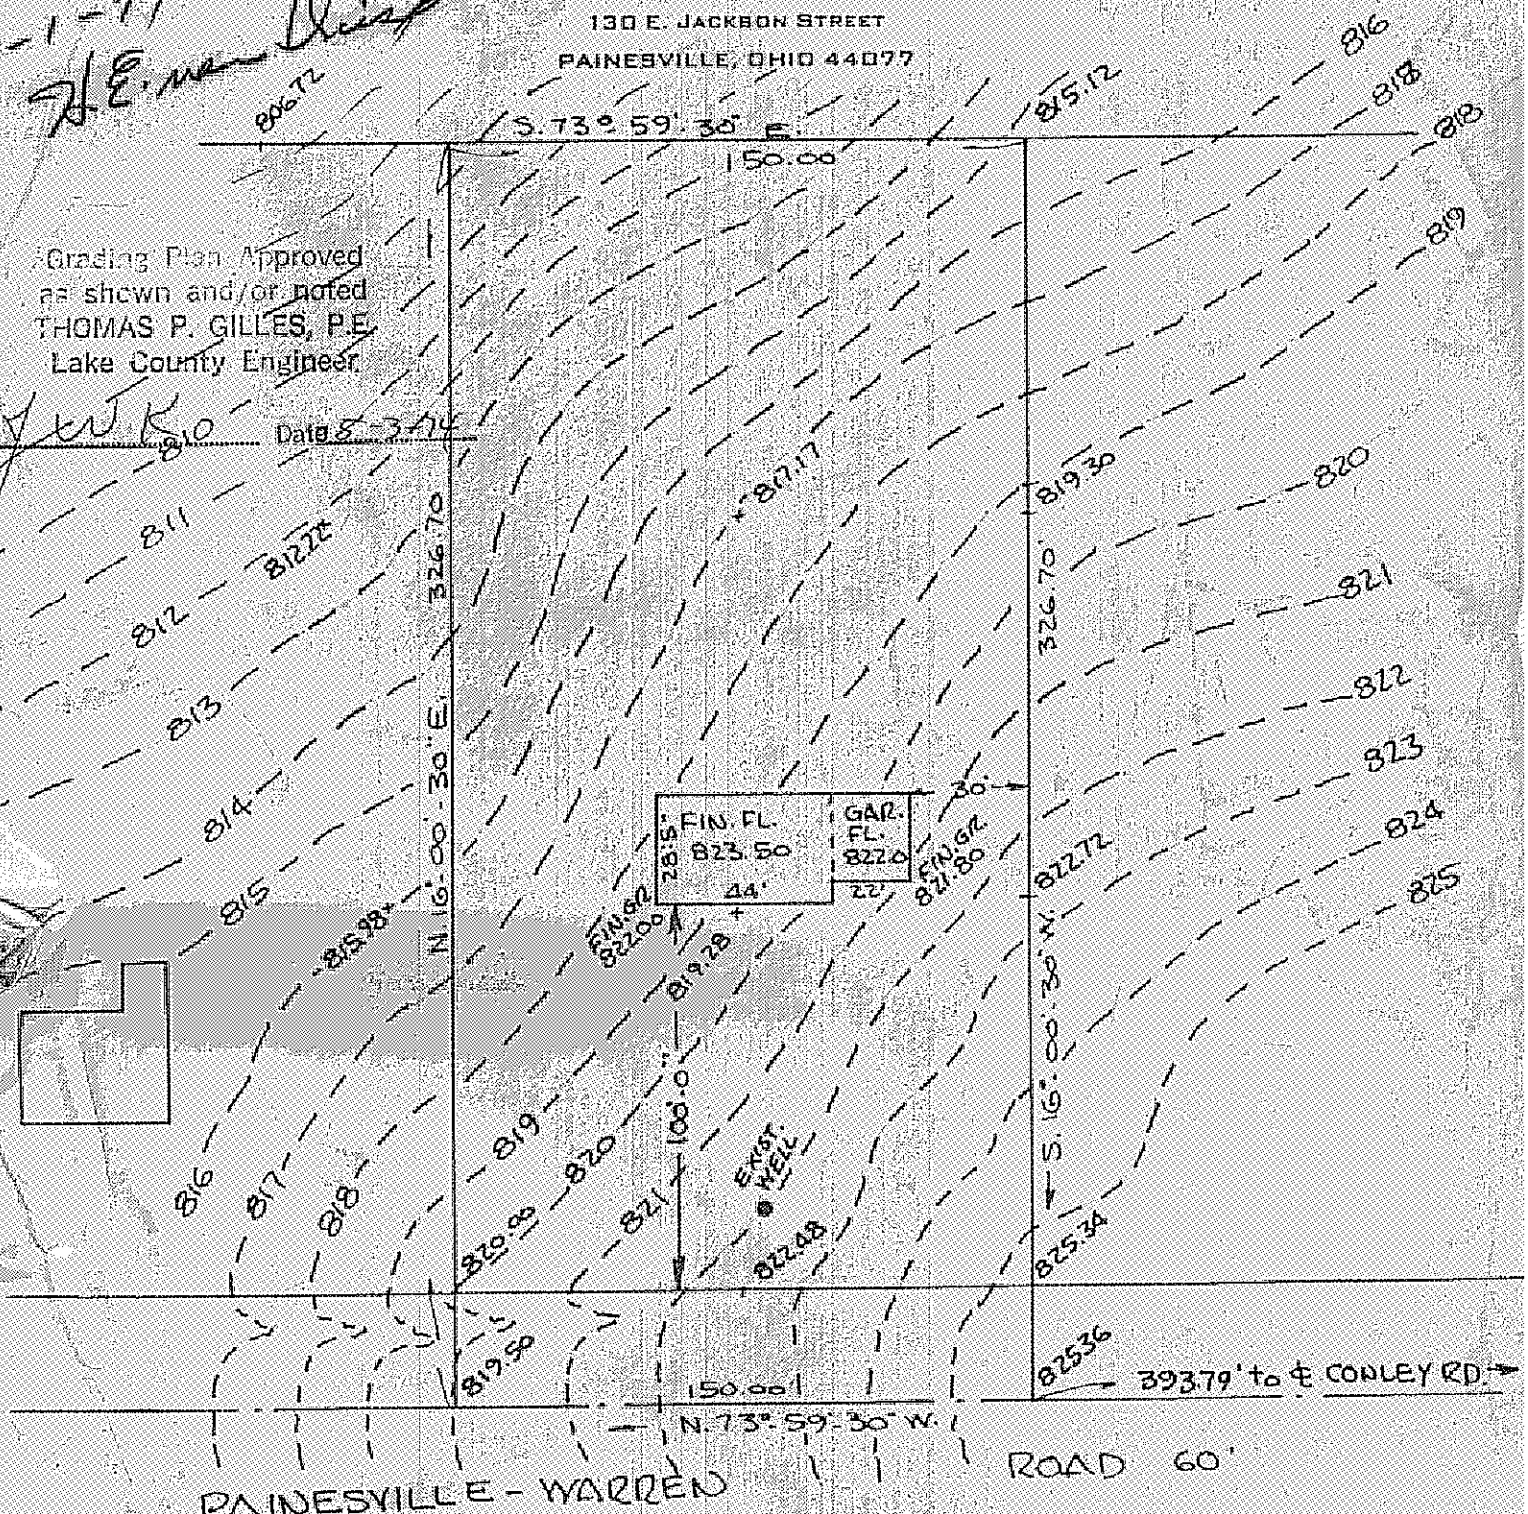

BUILDING SITE PLAN FOR DONALD R. & MILDRED W. KEENEY
PART OF LOT No. 17 - TRACT No. 1 CONCORD TWP. LAKE COUNTY
MAY 1, 1974 SCALE 1" = 50' Joseph D. HADDEN Reg. Surv.