SITE PLAN
FOR
TOM WINFIELD

BEING SUBLOT NO. 32, RIO GRANDE ESTATES SUBD., IN THE TOWNSHIP OF CONCORD, LAKE COUNTY, OHIO.

1" = 30'

EXIST. PROP.

EXIST. PROP.

STATE OF OHIO
THOMAS MARC COFFMAN
6857
REGISTERED SURVEYOR

MAY 29, 1992

I, the undersigned hereby certify that this topography, indicated by 1' contour and elevations shown hereon represent an actual field survey made by me on MAY 20, 1992 and that the elevations were taken at appropriate intervals and that as of that date they existed as indicated hereon.

J. M. Coffman P.S.
No. 6857

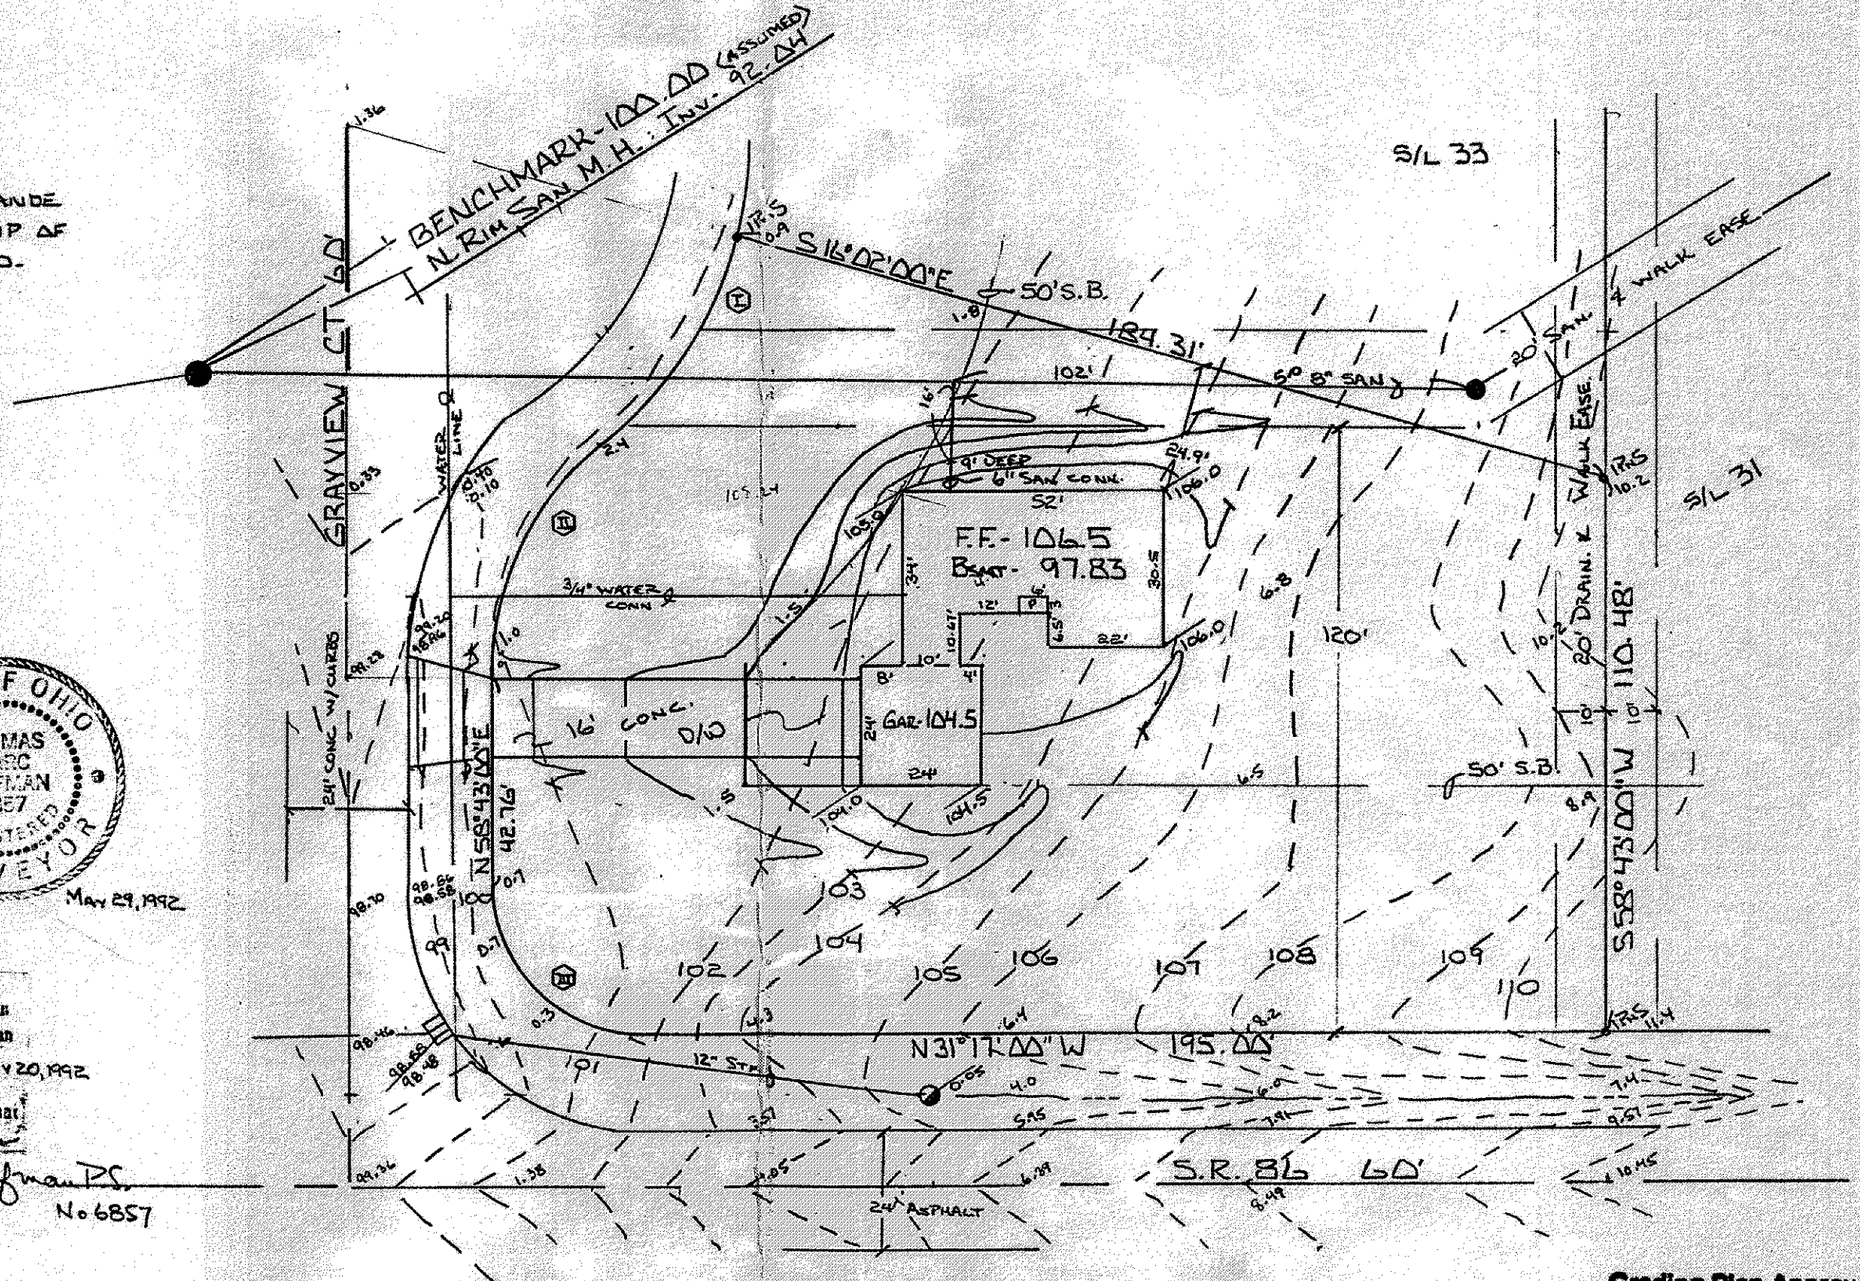

VILLAGE SURVEYING CO.
202 THIRD ST. FAIRPORT HBR., OH 44077
(216) 357-1359

Grading Plan Approved
as shown and/or noted
THOMAS P. GILLED, P.E.
Lake County Engineer
By TJH Date 6/3/92