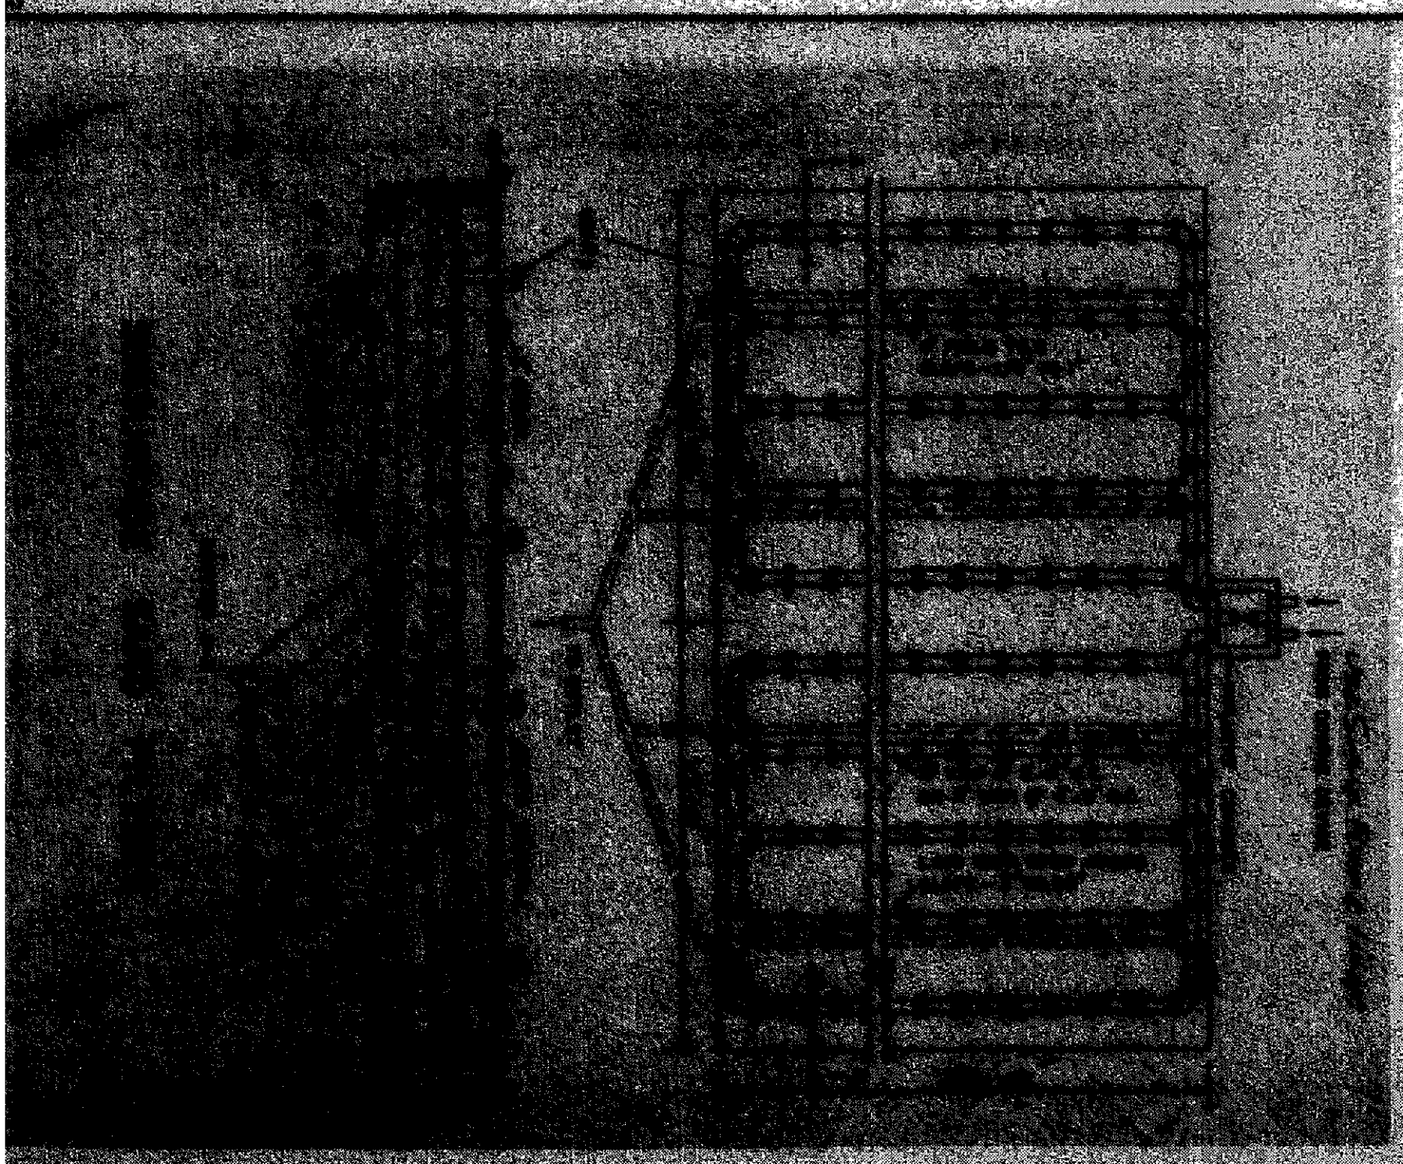

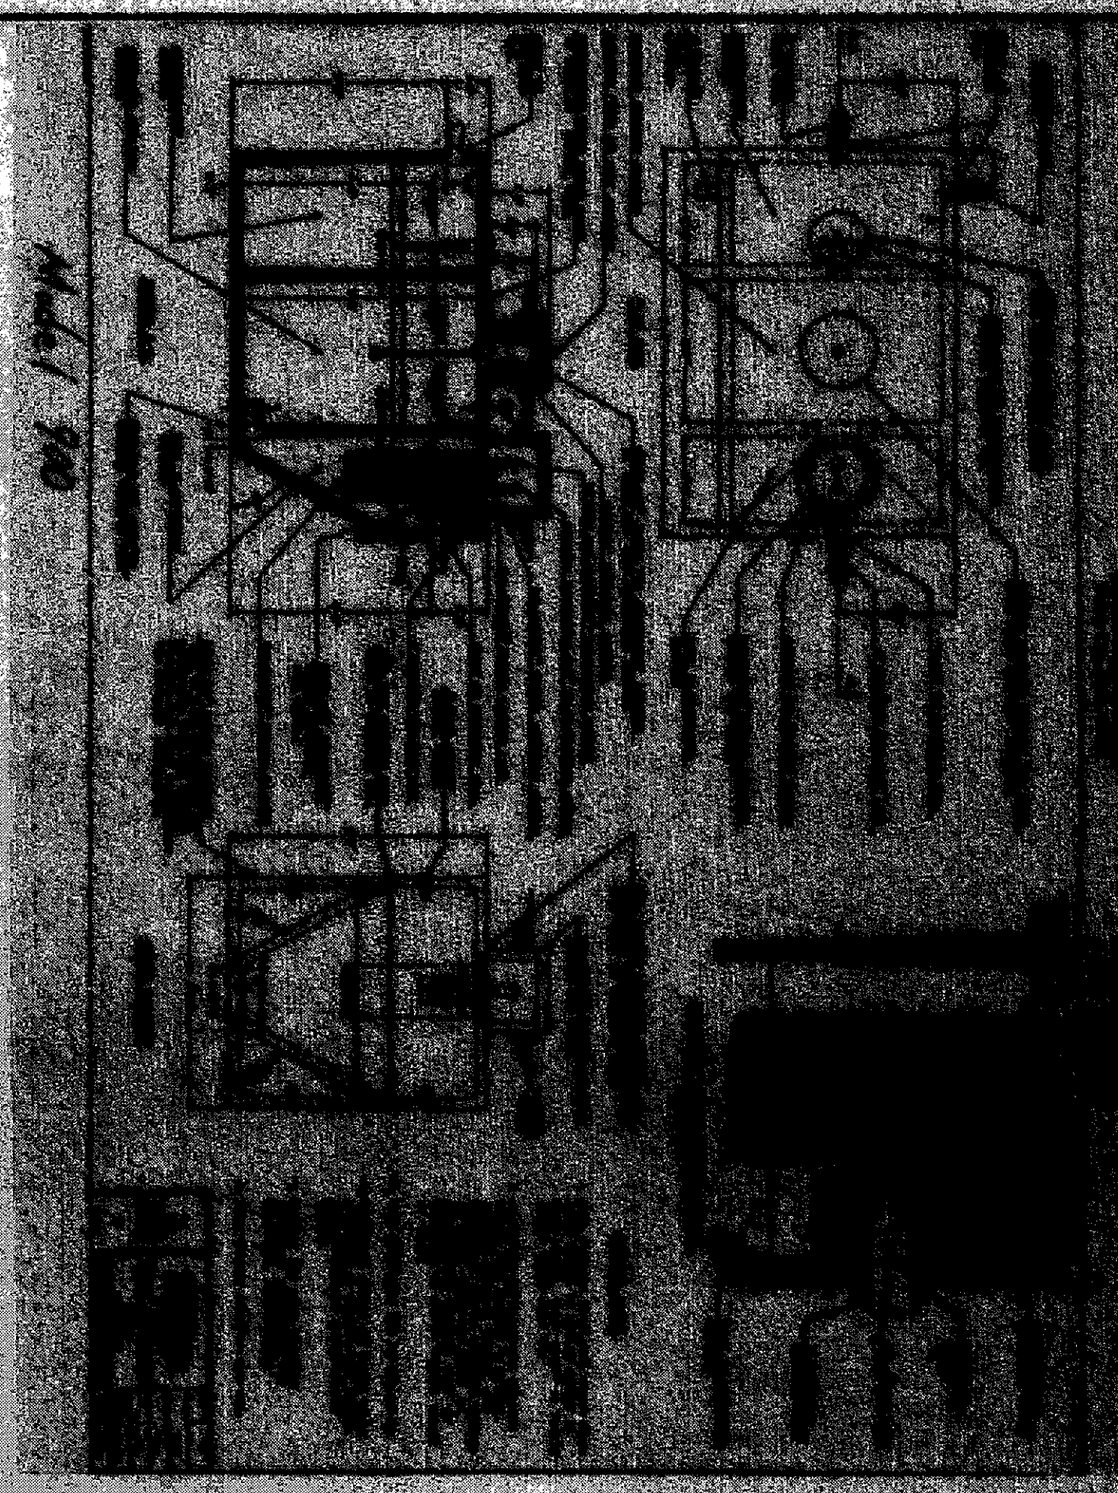

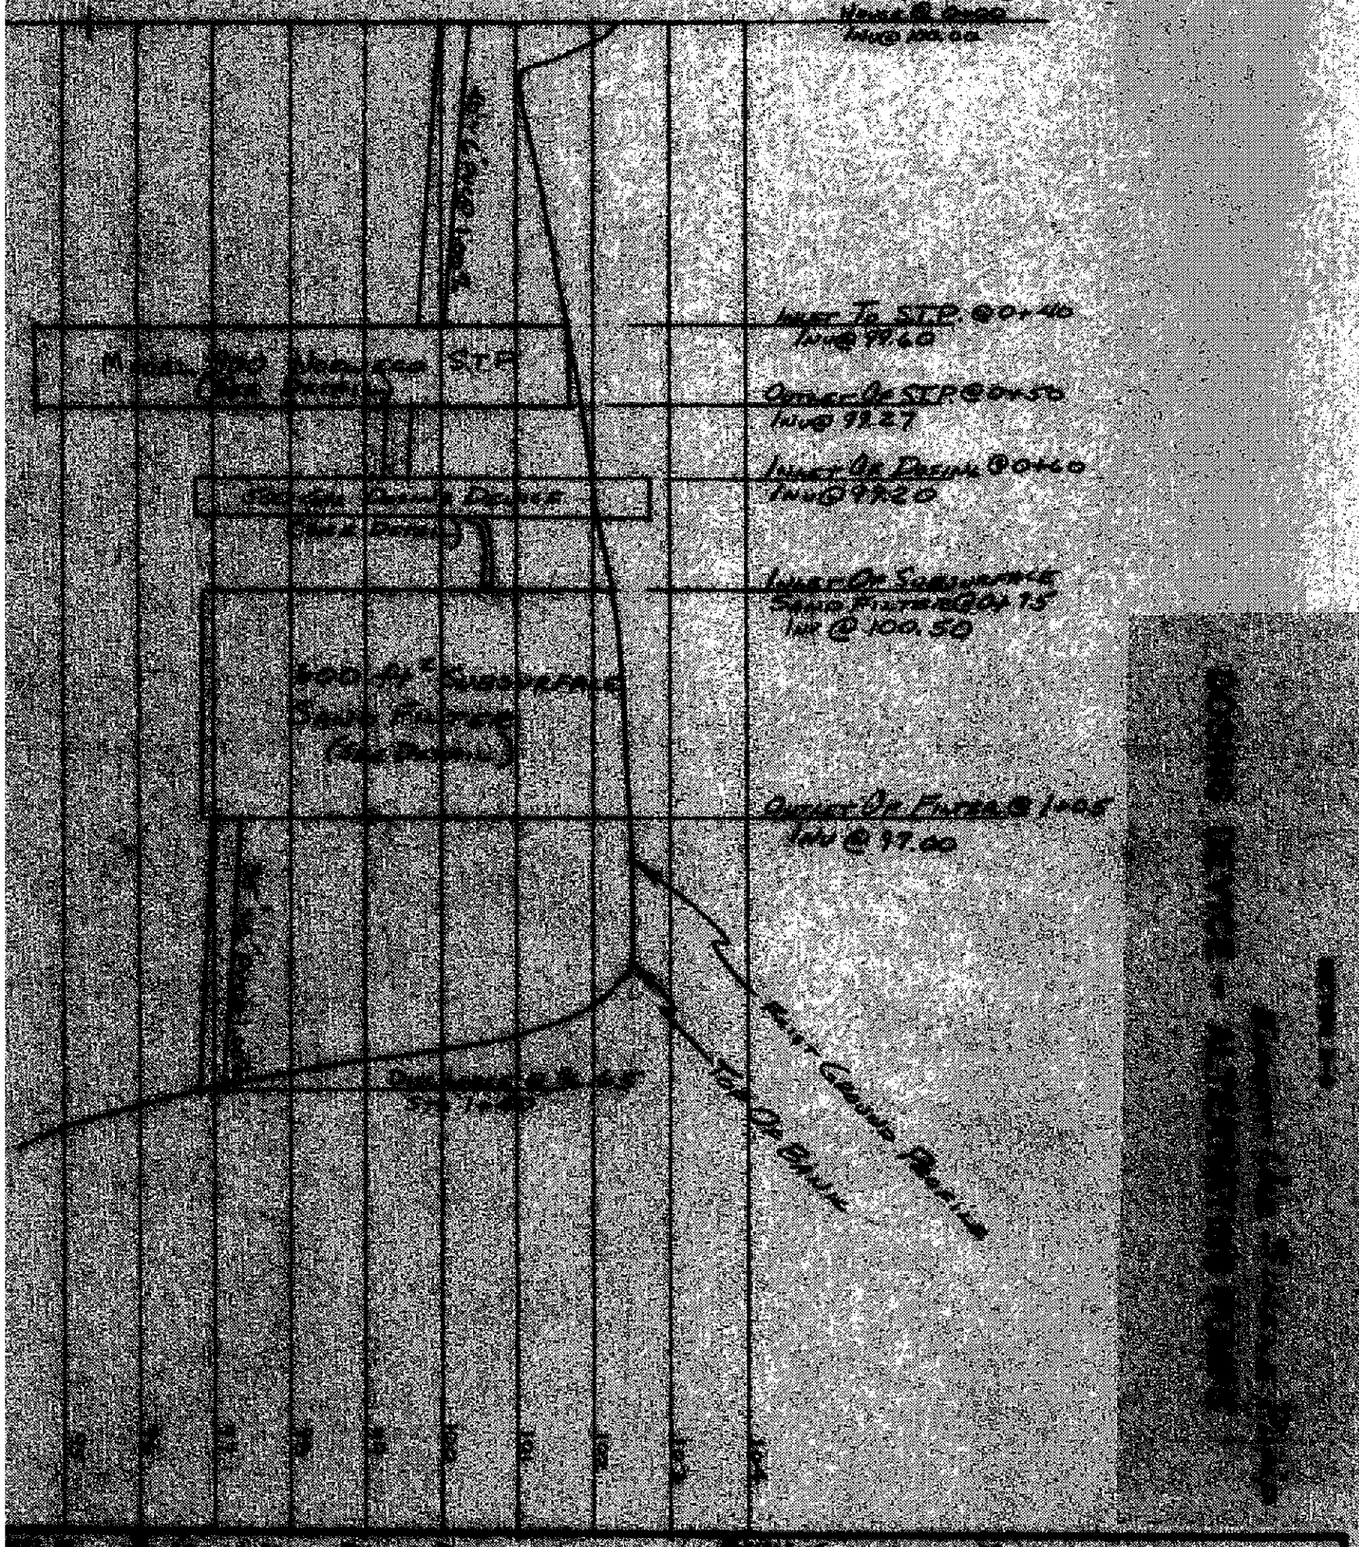

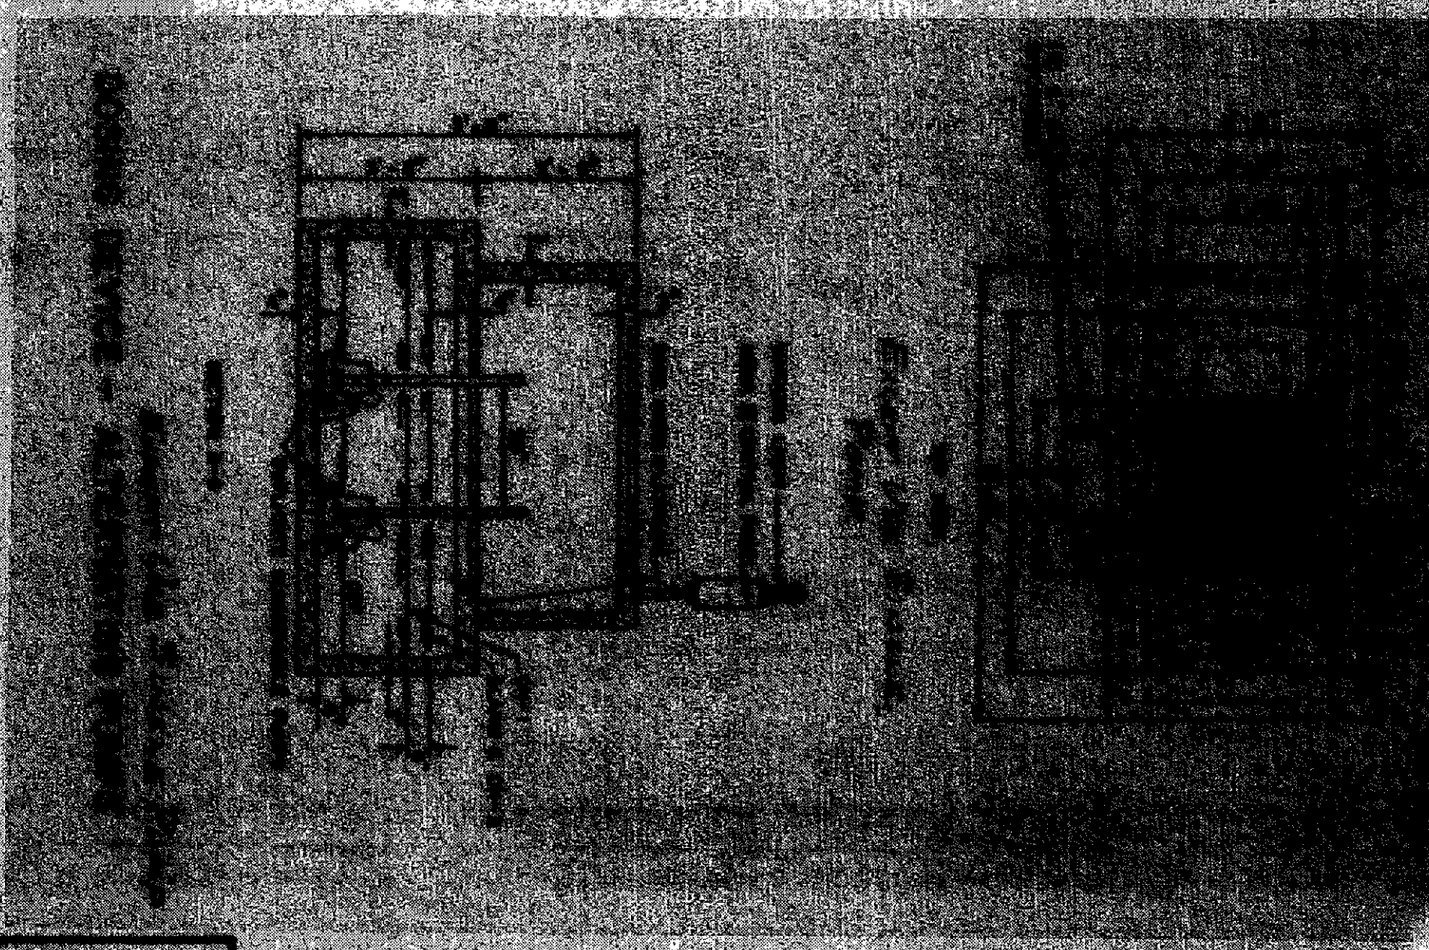

2/2	Grand River Drive Pump Station 7758 Ridgeview Rd Painesville, Ohio 44060	Site Plan - XL Continued Misc. Details Of STP Etc

WILLIAM R. GRAY ASSOCIATES, INC.
7519 CENTOR AVENUE MENTOR, OHIO 44060 946-1816