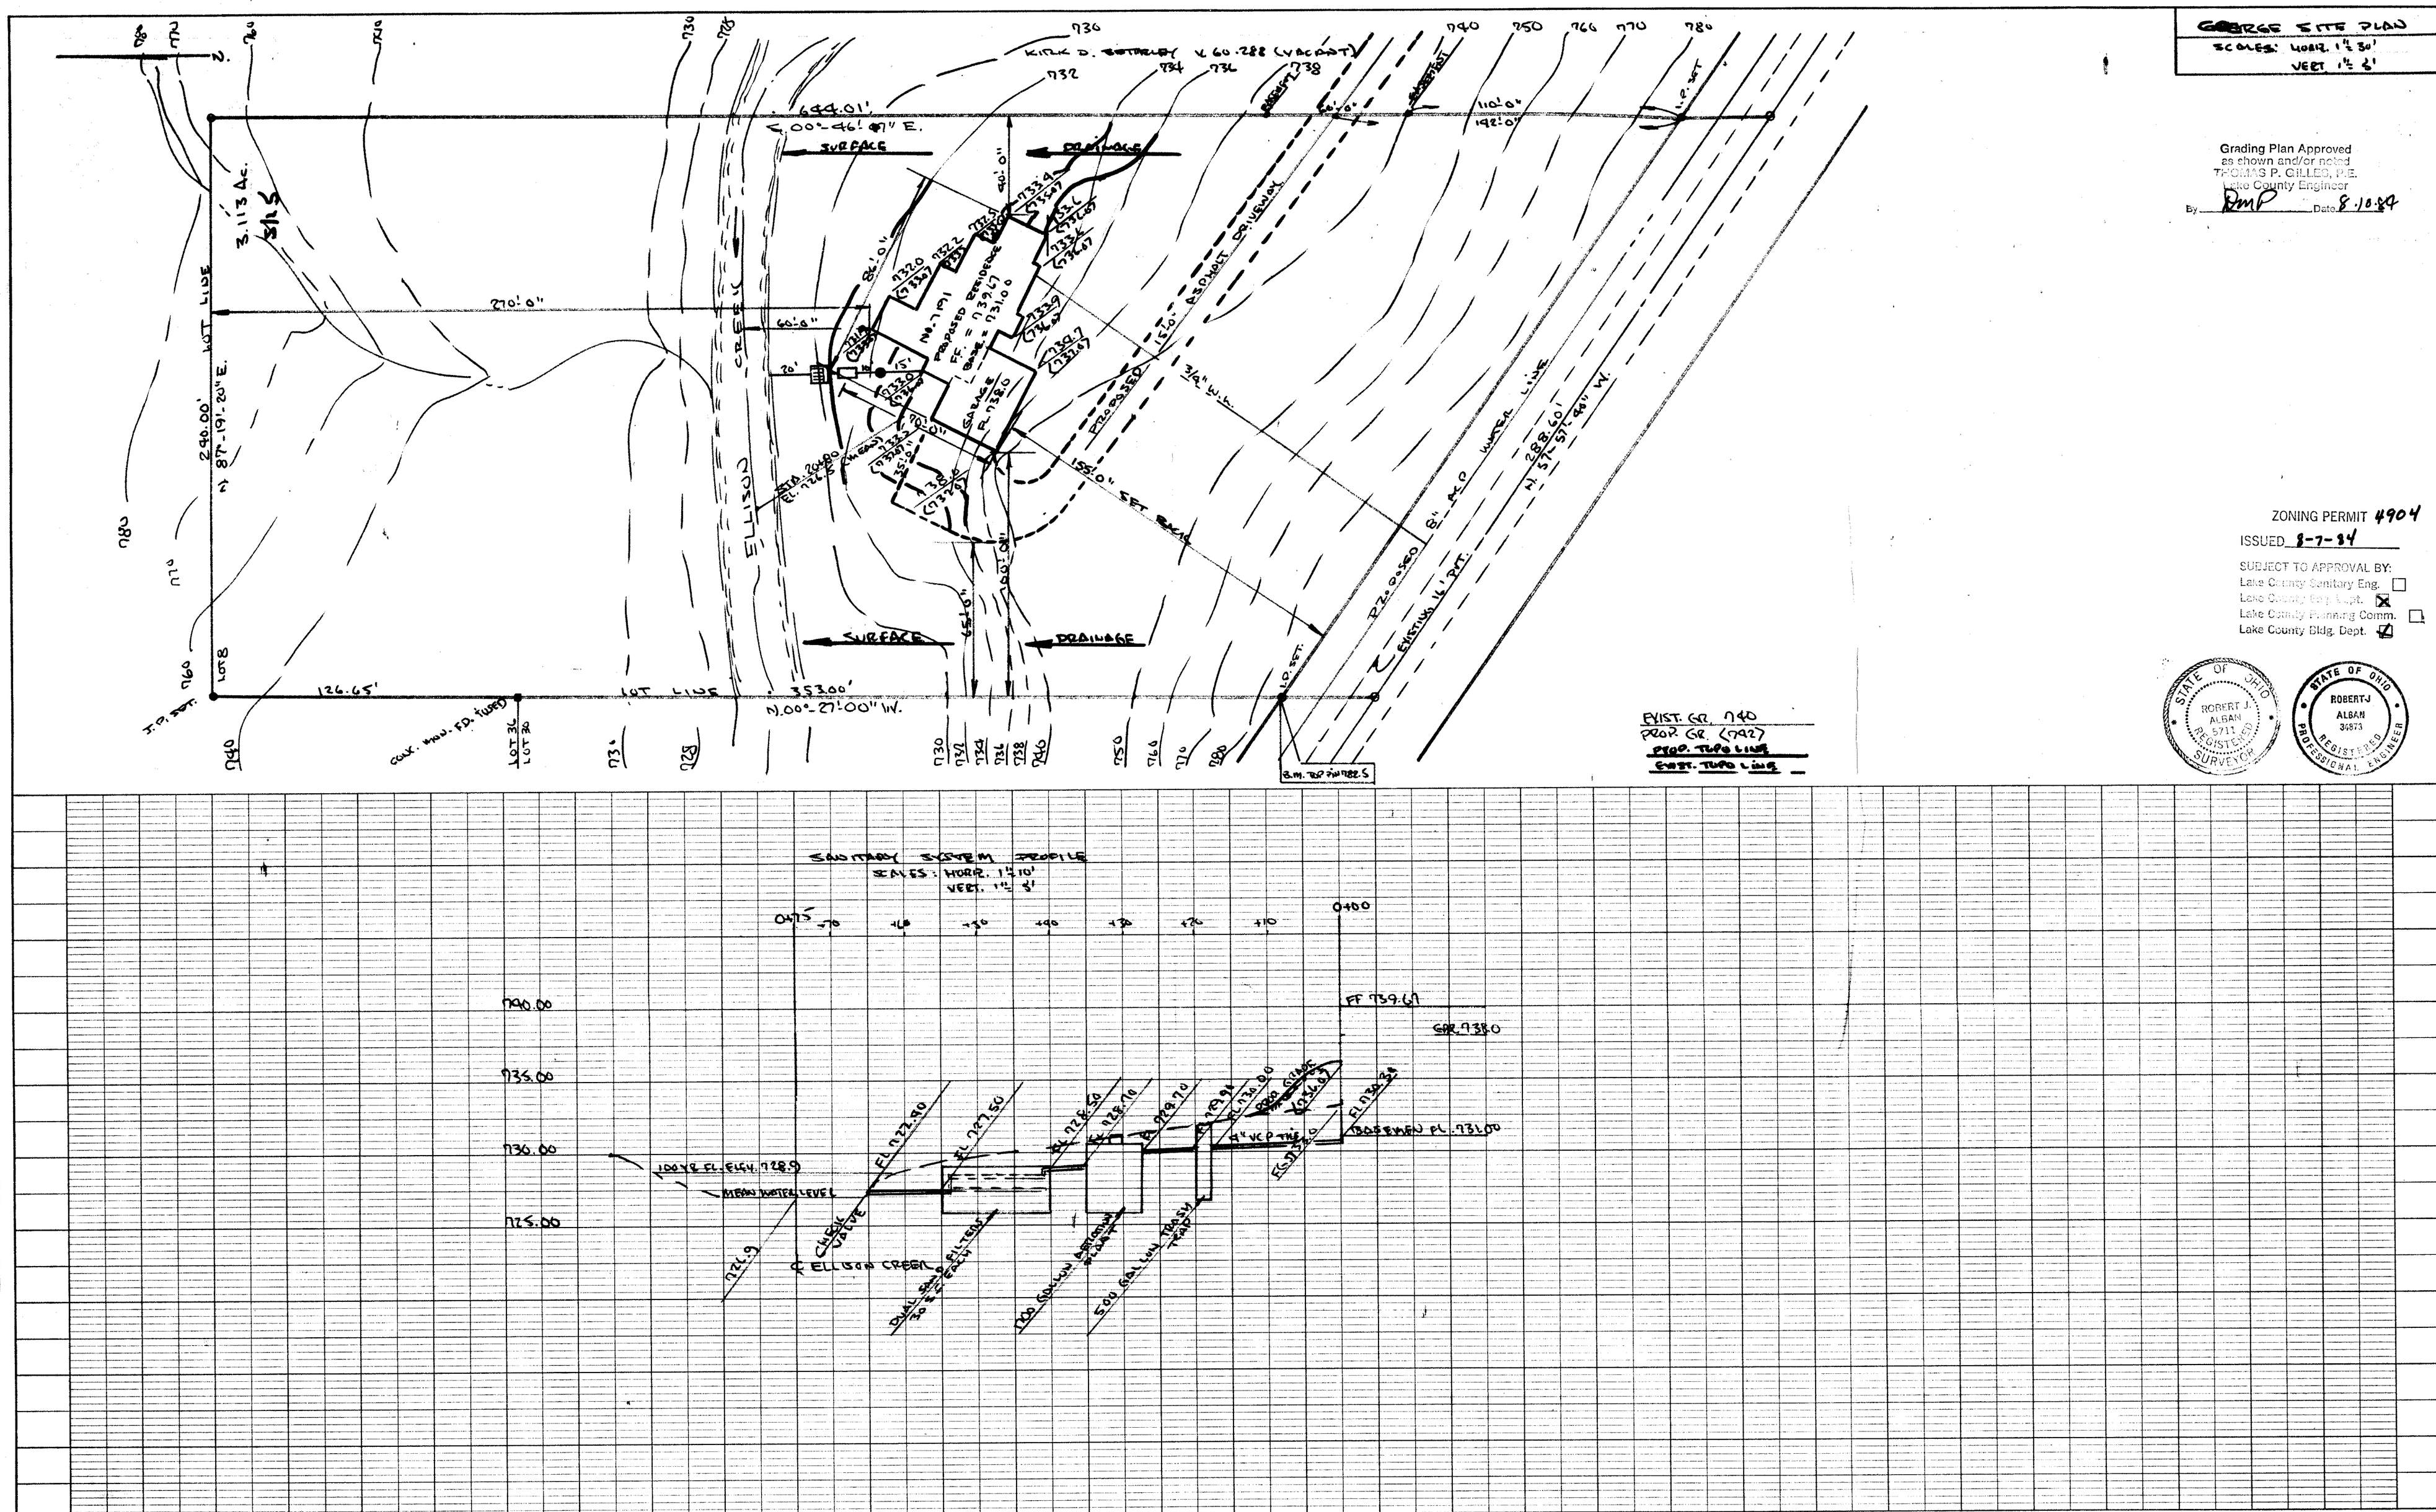

GARAGE SITE PLAN
SCALES: HORIZ. 1" = 30'
VERT. 1" = 3'
Grading Plan Approved
as shown and/or noted
THOMAS P. GILLES, P.E.
Lake County Engineer
By DMP Date 8.10.84
ZONING PERMIT 4904
ISSUED 8-7-84
SUBJECT TO APPROVAL BY:
Lake County Sanitary Eng.
Lake County Eng. Dept.
Lake County Planning Comm.
Lake County Bldg. Dept.
STATE OF OHIO
ROBERT J. ALBAN
5711
REGISTERED SURVEYOR
STATE OF OHIO
ROBERT J ALBAN
34873
REGISTERED PROFESSIONAL ENGINEER
KIRK D. SETERLEY V. 60.288 (VACANT)
644.01'
S. 00°-46'-47" E.
SURFACE
DRAINAGE
ELLISON CREEK
LOT LINE
270'-0"
240.00'
N. 87°-19'-20" E.
3.113 Ac.
S.I.S.
PROPOSED RESIDENCE
FF. = 739.67
BASE = 731.00
GARAGE FL. 738.0
PROPOSED 15'-0" ASPHALT DRIVEWAY
155'-0" SET BACK
8" ACP WATER LINE
EXISTING 16' PVT.
288.60'
N. 57°-57'-40" W.
126.65'
353.00'
N. 00°-27'-00" W.
COLK. MON. FD. (USED)
LOT 36
LOT 30
LOT 8
J.P. SET.
I.P. SET.
B.M. TOP PIN 782.5
EXIST. GR. 740
PROP. GR. (792)
PROP. TUPO LINE
EXIST. TUPO LINE
SANITARY SYSTEM PROFILE
SCALES: HORIZ. 1" = 10'
VERT. 1" = 3'
0+75
0+00
FF 739.67
GAR. 738.0
BASEMEN FL. 731.00
100 YR FL. ELEV. 728.9
MEAN WATER LEVEL
CHECK VALVE
℄ ELLISON CREEK
DUAL SAND FILTERS 30 S.F. EACH
1200 GALLON ABSORPTION BLOCK
500 GALLON TRASH TRAP
4" VCP THE
790.00
735.00
730.00
725.00
PLAN
SURVEYED
PLOTTED
ALIGNMENT CHECKED
RT. OF WAY CHECKED
NOTE BOOK
NO.
BY
DATE
PROFILE
SURVEYED
PLOTTED
GRADES CHECKED
B. M.'s NOTED
STRUCTURE NOTATIONS CHK'D
NOTE BOOK
NO.
BY
DATE
KEUFFEL & ESSER