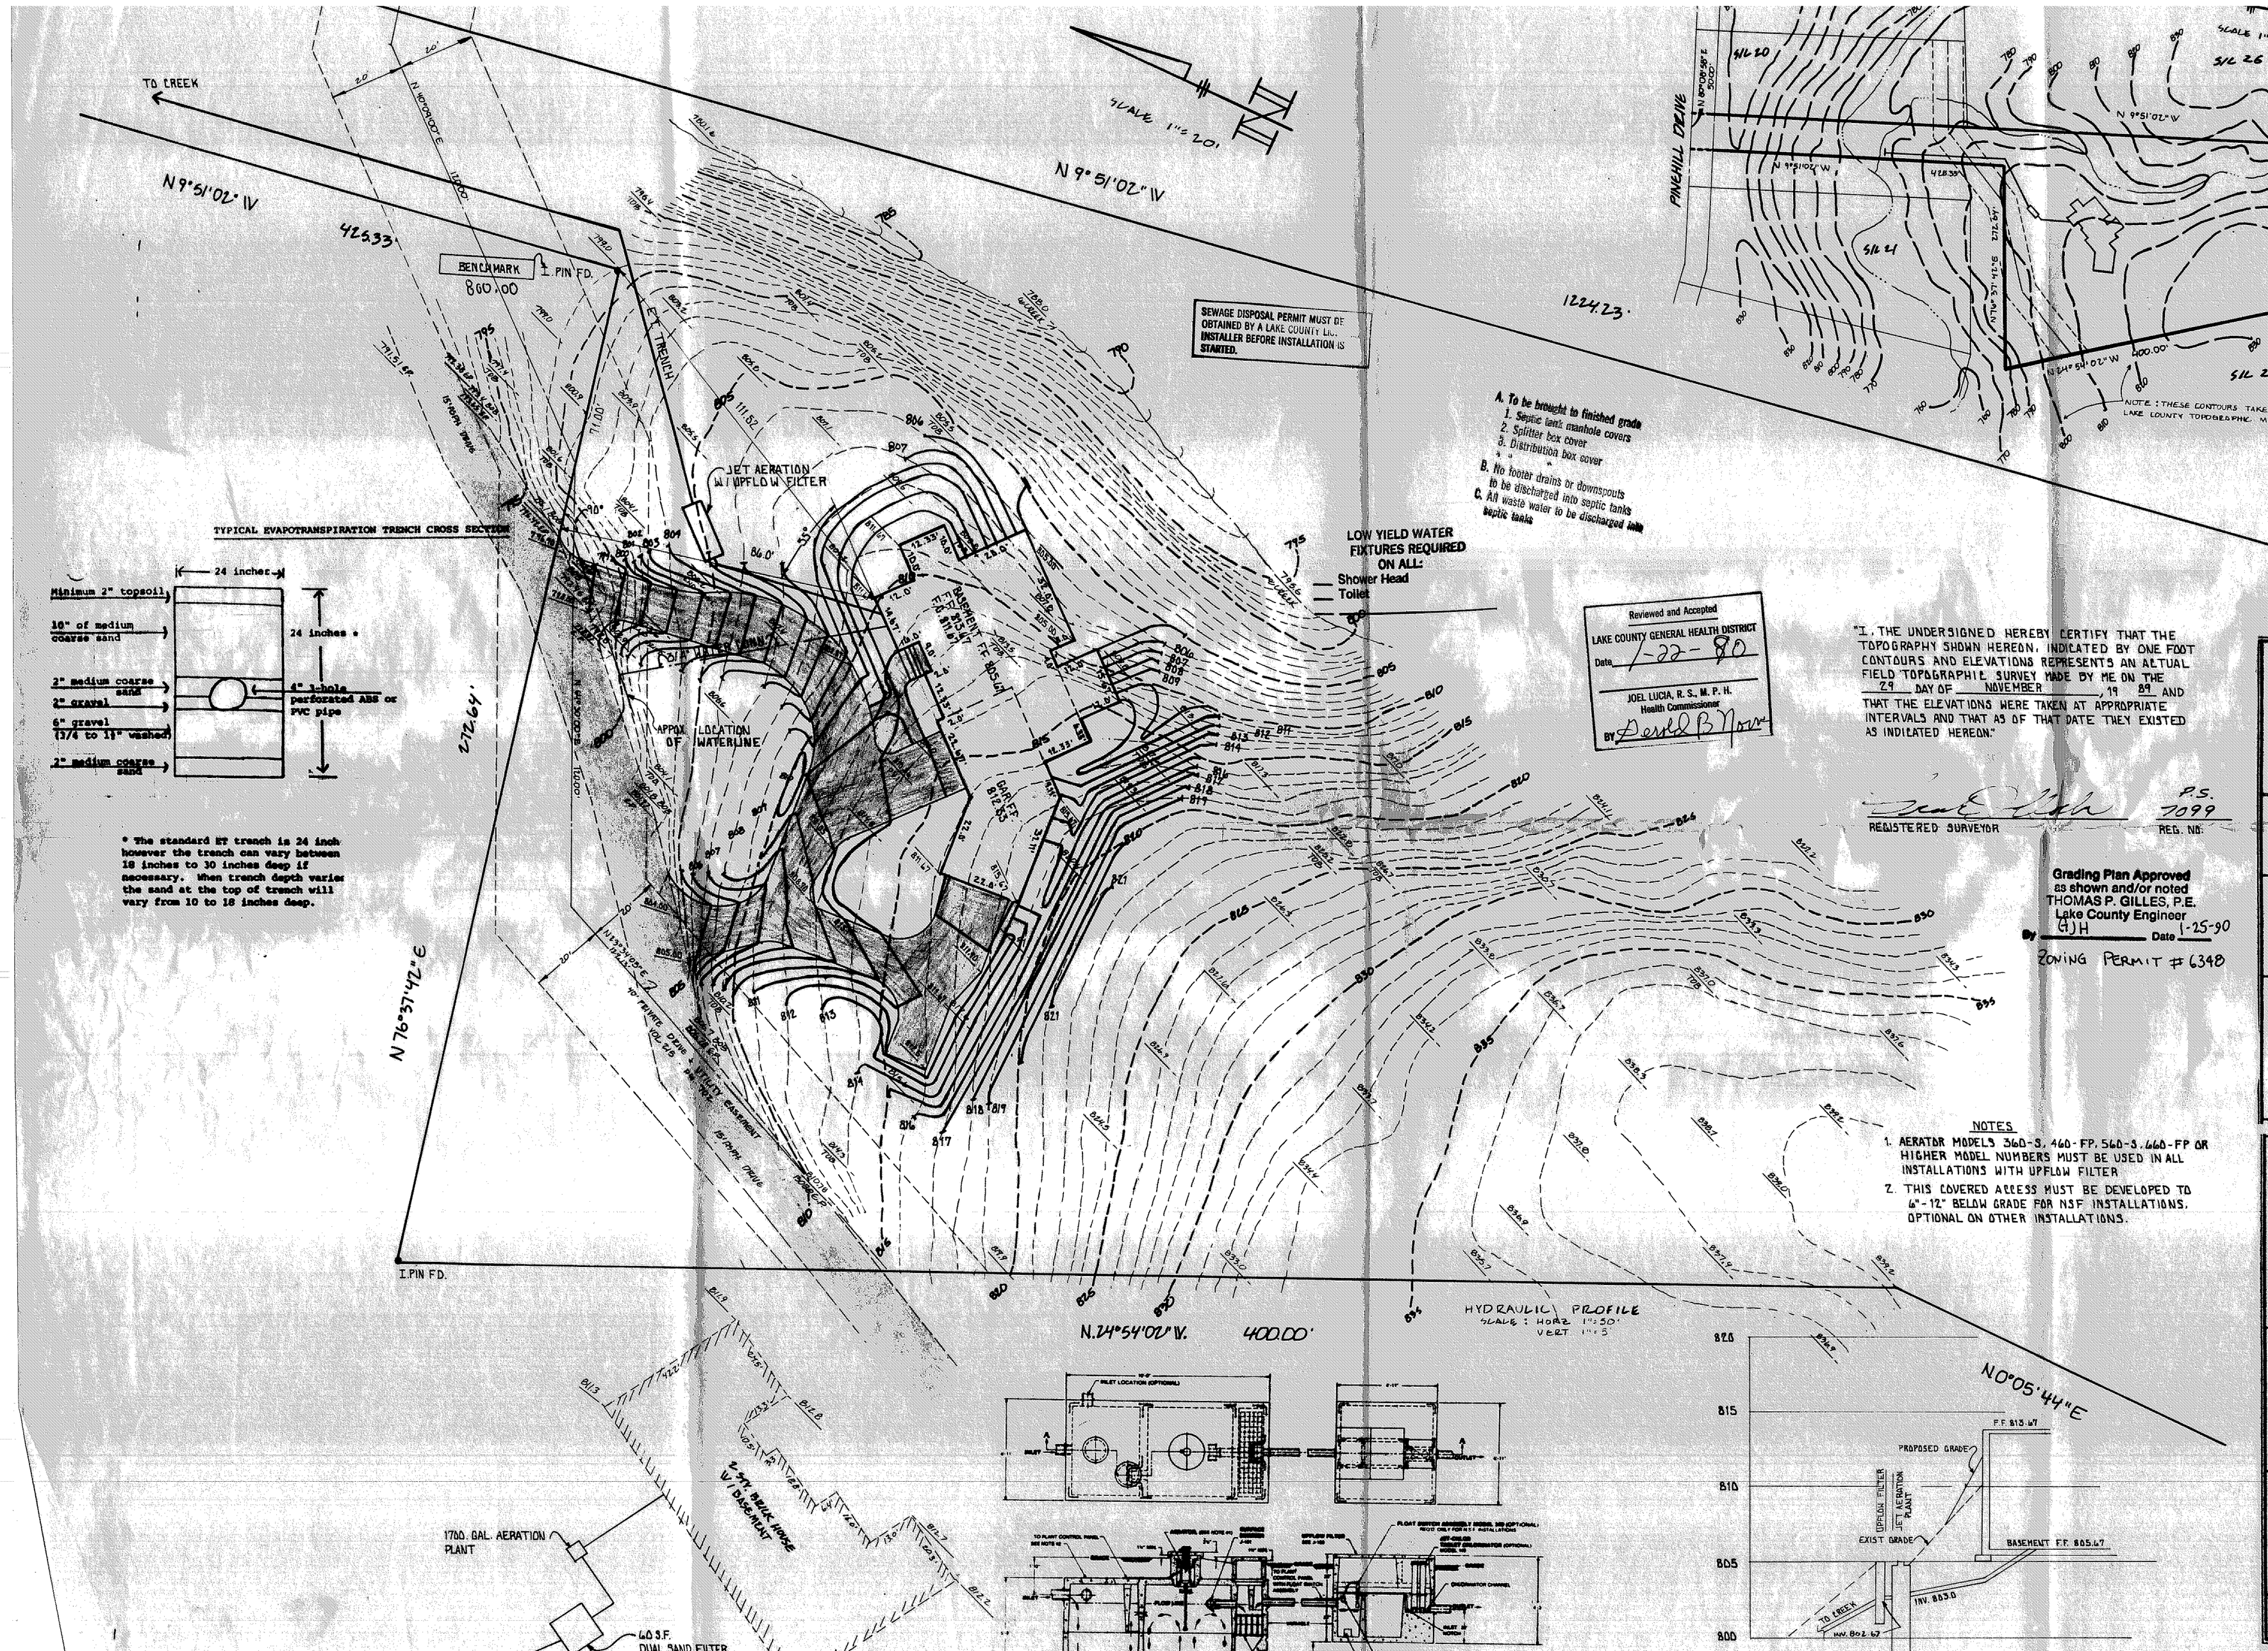

Reviewed and Accepted
LAKE COUNTY GENERAL HEALTH DISTRICT
Date 1-22-90
JOEL LUCIA, R. S., M. P. H.
Health Commissioner
BY Derold B. Norr

"I, THE UNDERSIGNED HEREBY CERTIFY THAT THE TOPOGRAPHY SHOWN HEREON, INDICATED BY ONE FOOT CONTOURS AND ELEVATIONS REPRESENTS AN ACTUAL FIELD TOPOGRAPHIC SURVEY MADE BY ME ON THE 29 DAY OF NOVEMBER, 19 89 AND THAT THE ELEVATIONS WERE TAKEN AT APPROPRIATE INTERVALS AND THAT AS OF THAT DATE THEY EXISTED AS INDICATED HEREON."

REGISTERED SURVEYOR — P.S. 7099 REG. NO.

Grading Plan Approved as shown and/or noted
THOMAS P. GILLES, P.E.
Lake County Engineer
By GJH Date 1-25-90
ZONING PERMIT # 6348

NOTES

1. AERATOR MODELS 360-S, 460-FP, 560-S, 660-FP OR HIGHER MODEL NUMBERS MUST BE USED IN ALL INSTALLATIONS WITH UPFLOW FILTER
2. THIS COVERED ACCESS MUST BE DEVELOPED TO 6"-12" BELOW GRADE FOR NSF INSTALLATIONS. OPTIONAL ON OTHER INSTALLATIONS.

SITE PLAN

for : RALPH HARRISON
CLIENT

7322 — ADDRESS
Pine Hill — STREET
Concord, — CITY

25 — SUBLOT No.
PINELONE SUBD. — SUBDIVISION NAME
VOL. — PAGE
8+9.3 — LOT, TRACT
CONCORD TWP.
bhlo

LOC. Inc. d.b.a.
LAND DESIGN consultants
Civil Engineers and Surveyors
8565 EAST AVENUE • MENTOR, OHIO 44060
TELEPHONE 255-8463 354-8938 951-LAND

DESIGN CERTIFICATION

THIS PLAT WAS PREPARED BY ME, AND IS CORRECT TO THE BEST OF MY KNOWLEDGE AND BELIEF.

NAME

CHECK LIST

LOT DIMENSIONS & BEARINGS
TIE TO NEAREST STREET
SUBLOT No. (PARCEL No.)
SURROUNDING OWNERS
BUILDING DIMENSIONS
SETBACK, SIDEYARD, REARYARD
FINISHED GRADES
DRIVE & APRON TYPE, WIDTH, THICKNESS
SIDEWALK TYPE, WIDTH, THICKNESS
CULVERT TYPE, DIAM., LENGTH
WATER MAIN SIZE, LOCATION
SAN. SEWER SIZE, % GRADE, LOC.
SAN. MH. CAST. ELEV., INV. ELEV.
SAN. CONN. SIZE, % GRADE, LOC.
STORM SEWER SIZE, % GRADE, LOC.
STORM MH. CAST. ELEV., INV. ELEV.
PAV'T TYPE, GRADE, CURBS
GAS LINE LOC., SIZE
SEPTIC SYSTEM & DUPLICATION
WELL LOCATION & ISOLATION RADIUS

STATE SEAL

"AS BUILT" CERTIFICATION

I HEREBY CERTIFY THAT THE CIRCLED INFORMATION IS EXISTING AS OBTAINED ON THE SITE _____ 19____ AND IS CORRECT TO THE BEST OF MY KNOWLEDGE AND BELIEF.

NAME

LEGEND

STORM MANHOLE
SANITARY MANHOLE
EXISTING CONTOURS
PROPOSED CONTOURS
EXIST. ELEV. 100.0 / 100.0 PROP. ELEV.
DIRECTION OF SURFACE DRAINAGE

DRAWN BY	SCALE
D.H.B.	1" = 20'
CHK'D BY	DATE
	DEC. 1989
1	
2	

ACCEPTED : _____ CLIENT _____ DATE