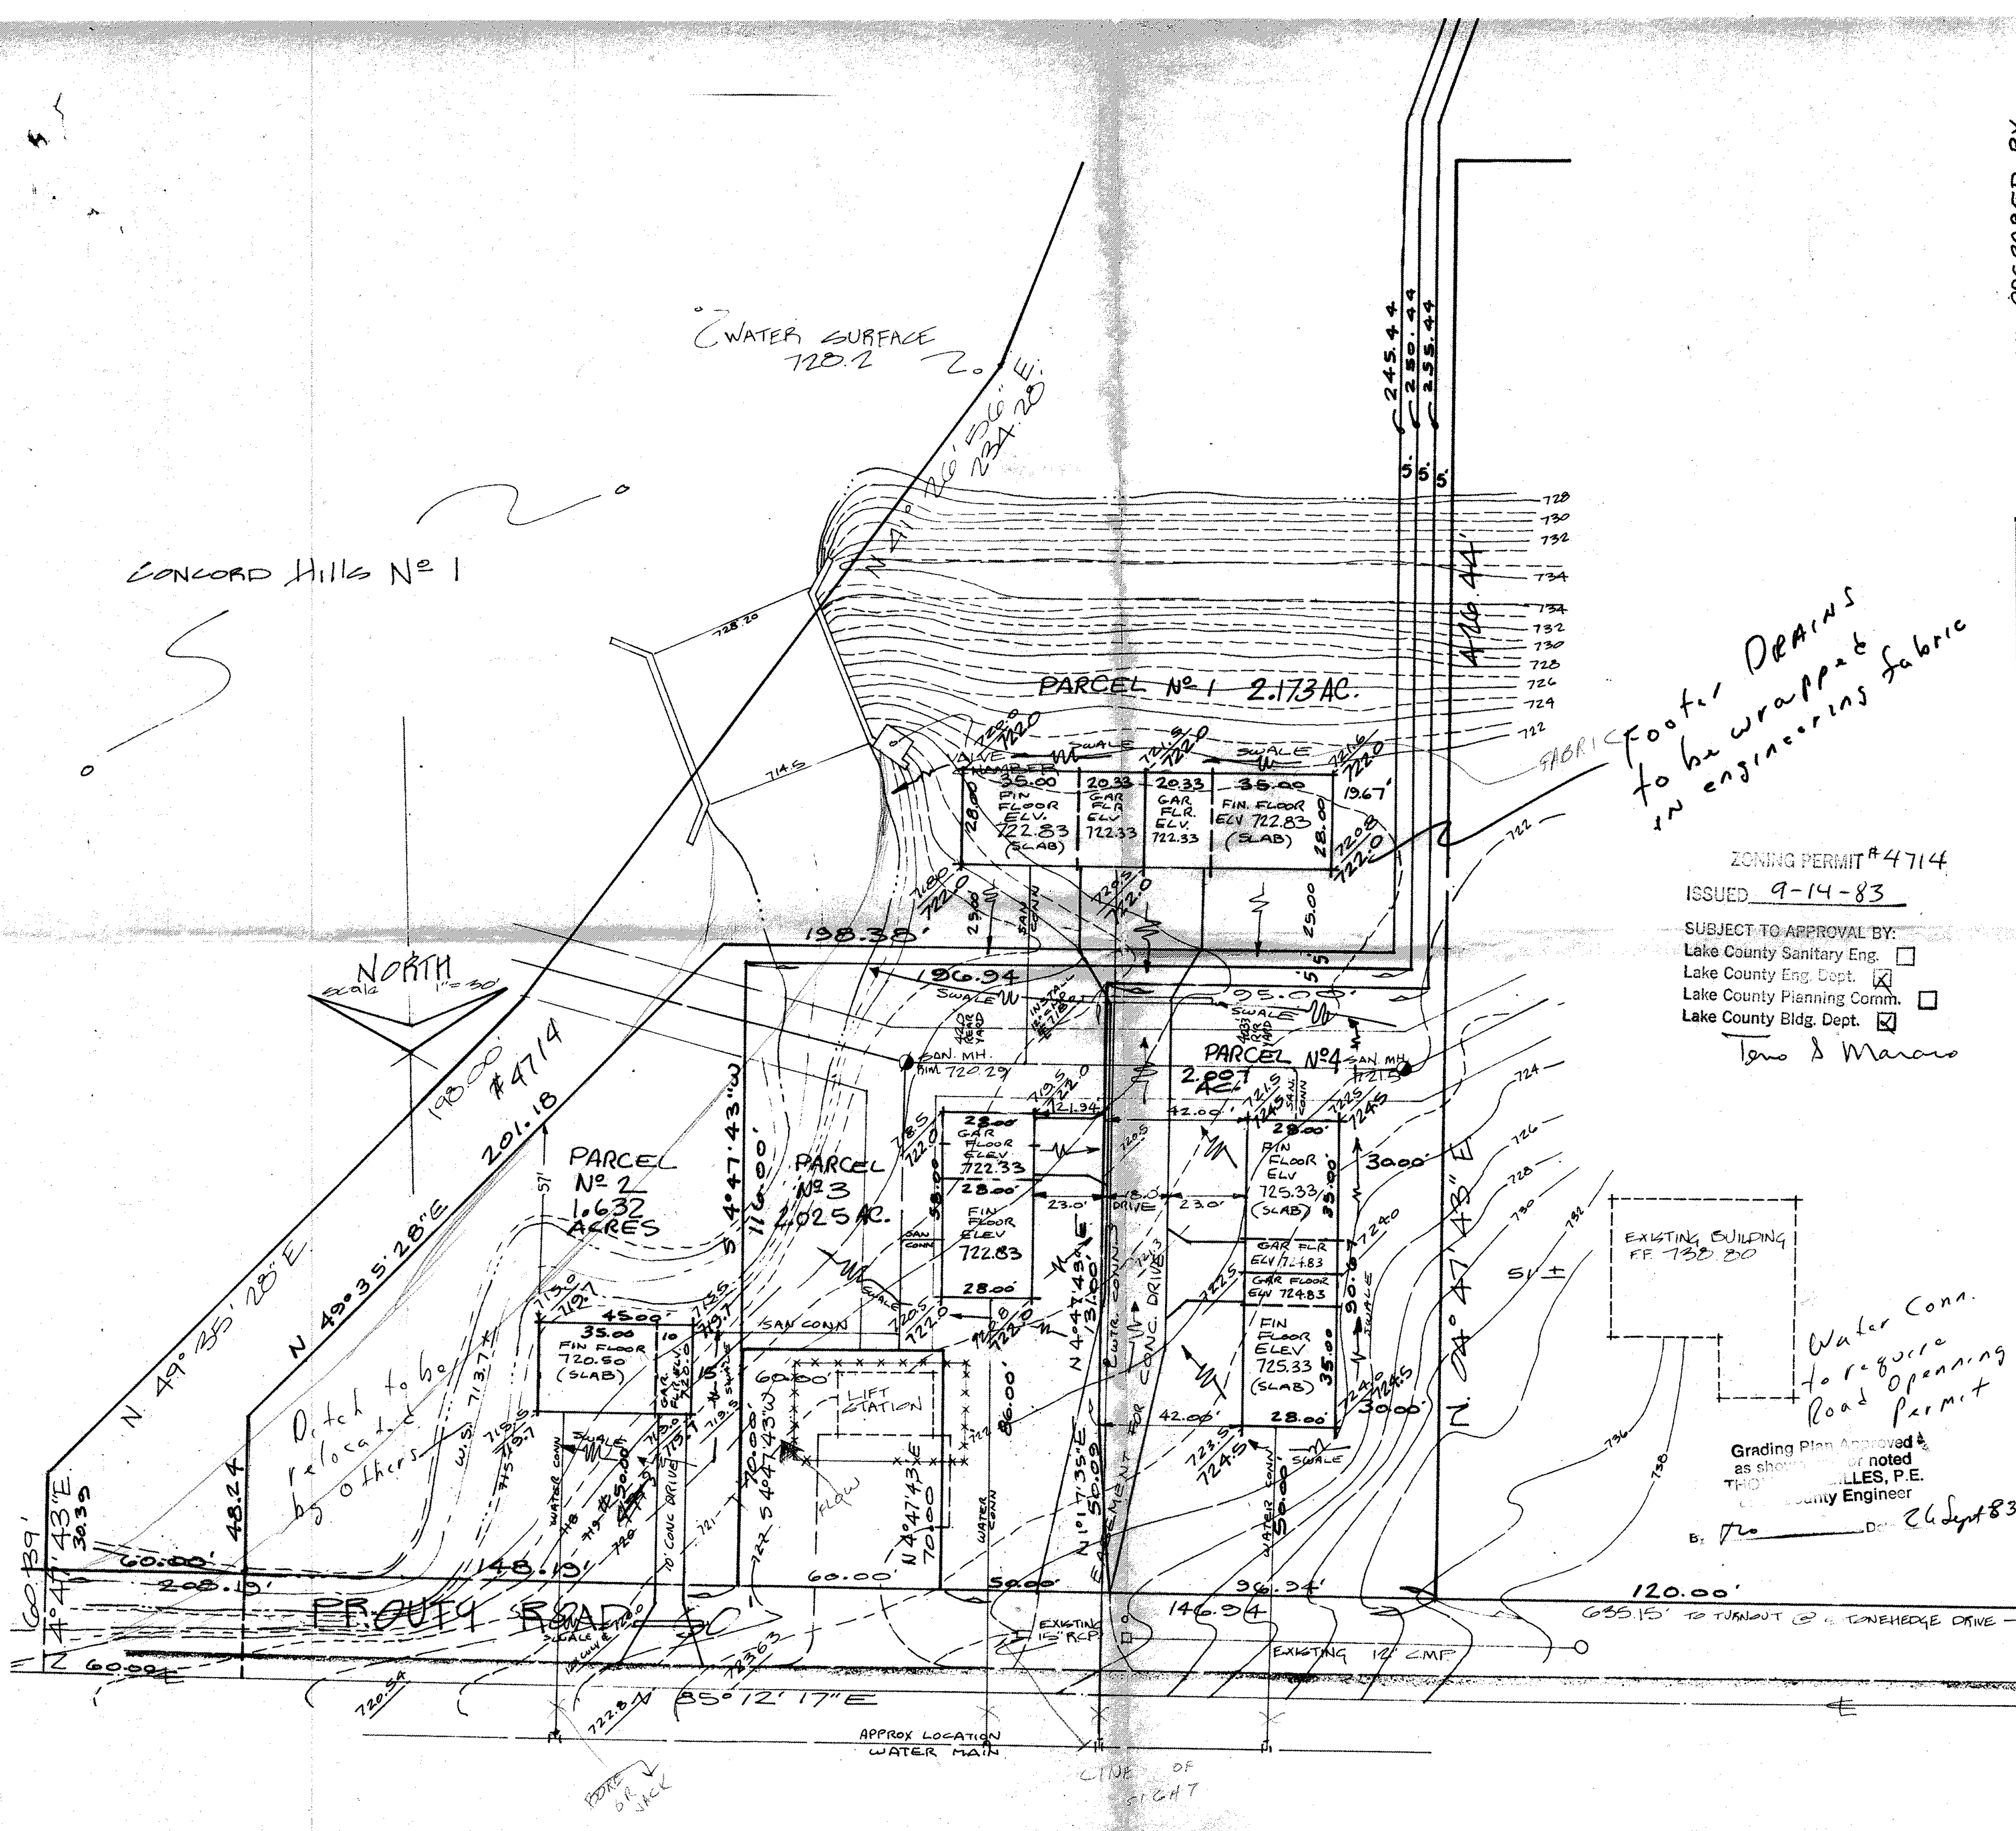


THIS PLAN PREPARED BY
RICHARD J. BILSKI
REG. SURV. No 5244

SITE PLAN for KENNETH T. SOWUL of
PART OF A 7.837 ACRE PARCEL IN ORIG LOT No 34, TRACT No 4
CONCORD TOWNSHIP, LAKE COUNTY, OHIO

**Colpetzer • Woods Consultants, Inc.**
CONSULTING ENGINEERS AND SURVEYORS

| | |
|---|---|
| DATE | SEPT 9, 83 |
| SCALE | 1"=30 |
| DRAWN BY | |
| CHK'D BY | |
| F.B.# | PG. |
| SHEET | 1 OF 1 |
| CONTRACT NO. | 83-263 |

REV 9.13.83