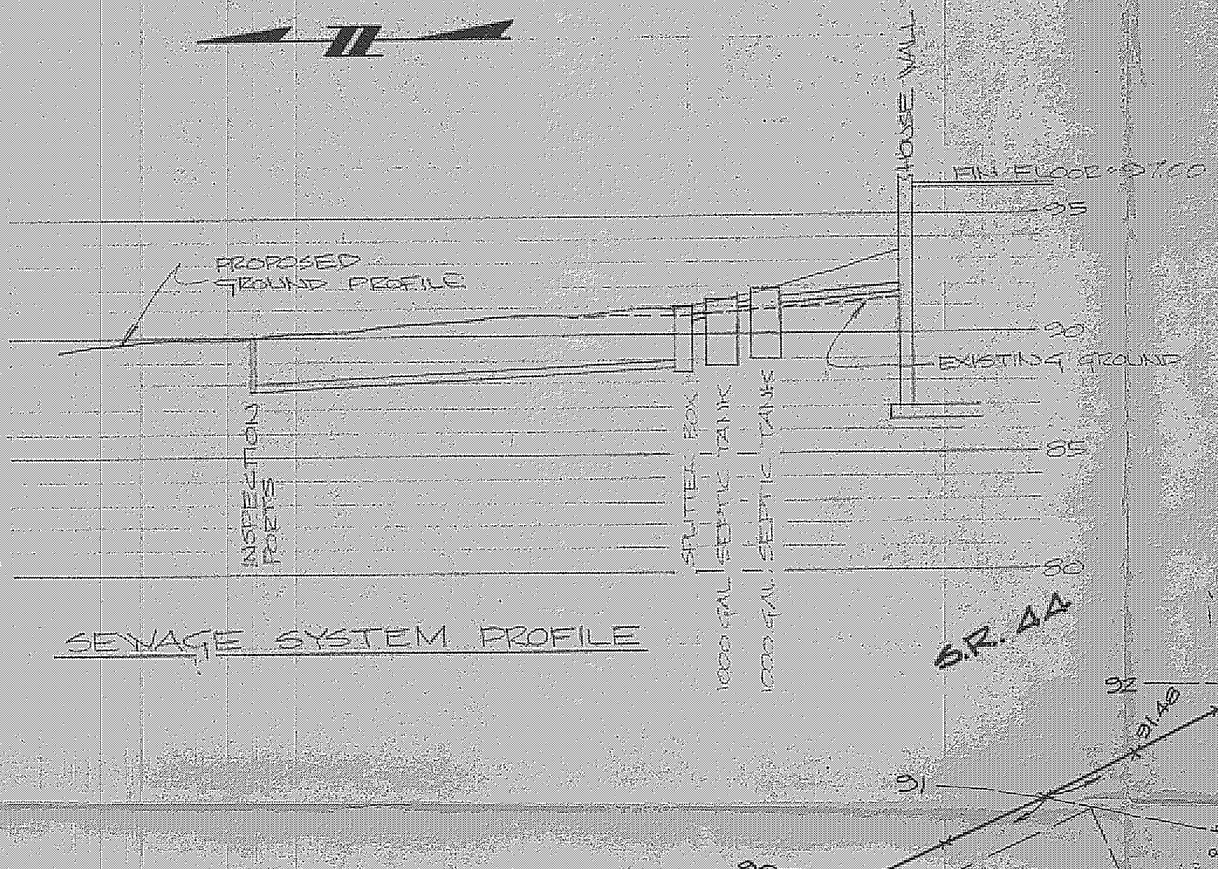

SEWAGE SYSTEM PROFILE

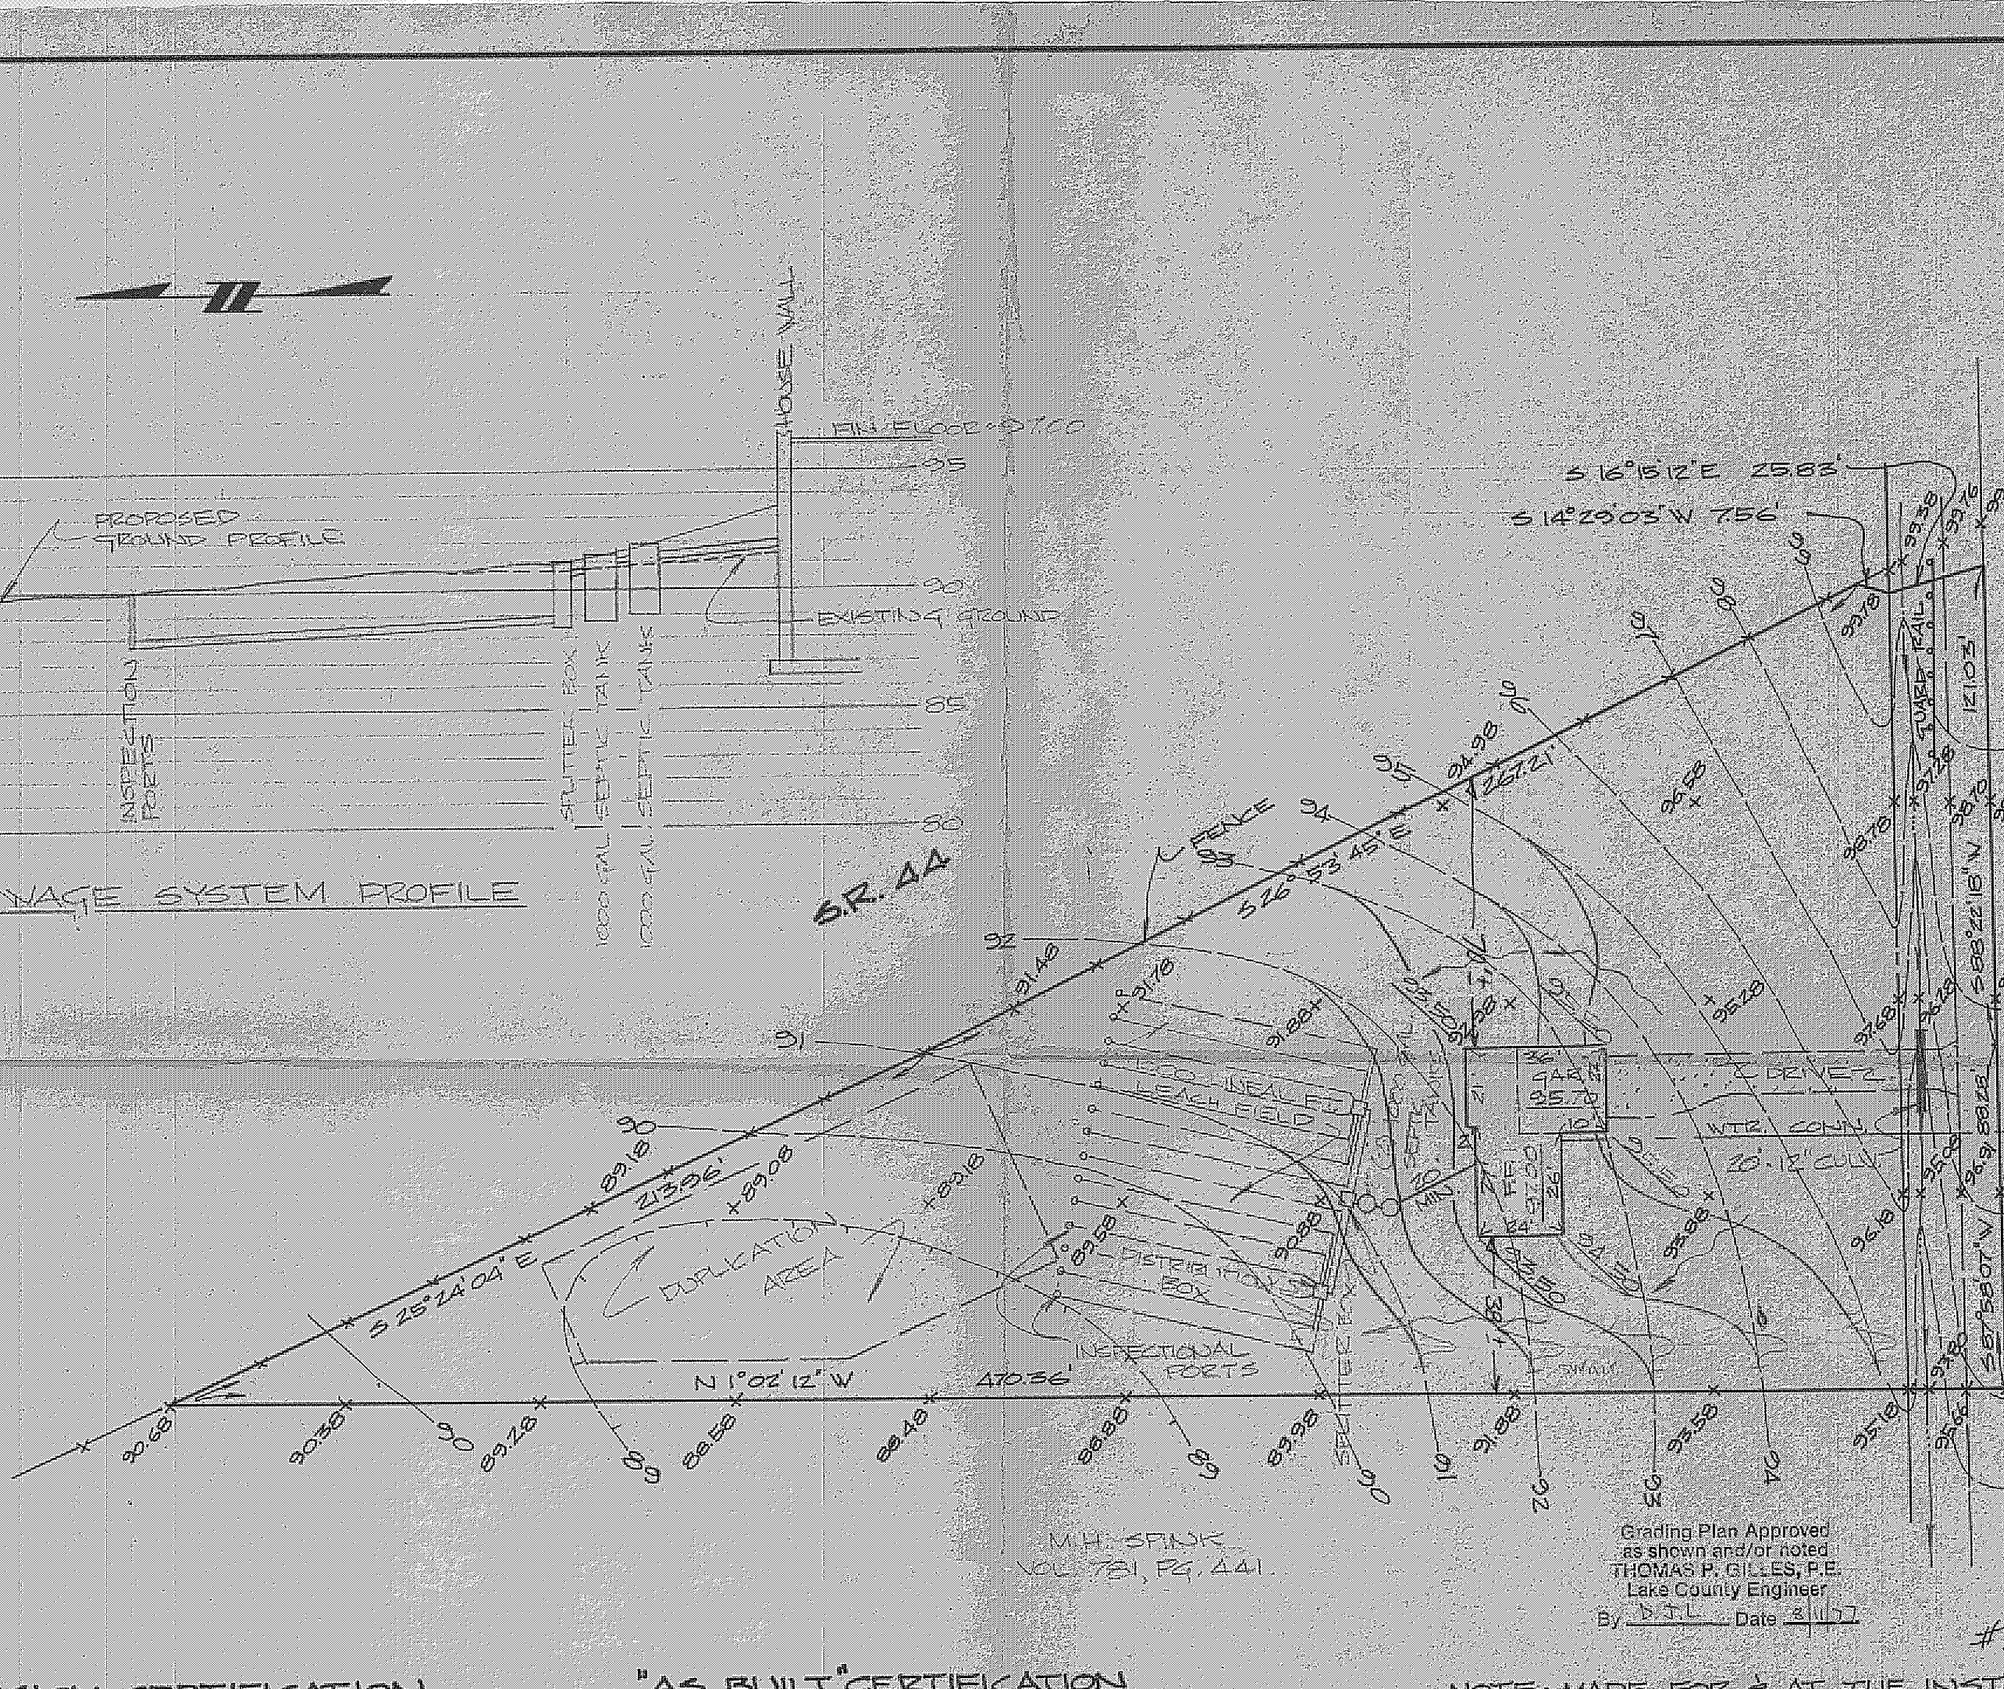

M.H. SPLICE
VOL. 781, PG. 441

Grading Plan Approved
as shown and/or noted
THOMAS P. GILLES, P.E.
Lake County Engineer
By D.T.L. Date 8/10/77

ZONING
PERMIT
#3392 Approved Aug 10 -7

DESIGN CERTIFICATION

THIS PLAT WAS PREPARED BY ME AND IS CORRECT TO THE BEST OF MY KNOWLEDGE AND BELIEF.

REG. SURVEYOR # 4785

"AS BUILT" CERTIFICATION

I HEREBY CERTIFY THAT THE CIRCLED GRADES ARE EXISTING FINISH GRADES CHECKED IN THE FIELD ON _____ AND THAT THE SURVEY IS CORRECT TO THE BEST OF MY KNOWLEDGE AND BELIEF.

REG. SURVEYOR #

NOTE: MADE FOR & AT THE INSTANCE OF CHARDON CENTURY BUILDERS.

TOPOGRAPHICAL SURVEY
OF THE PROPERTY OF
ALBERT JR. & ADA M. JONES
BEING PART OF LOT 7, TRACT 3 CONCORD TWP., LAKE COUNTY, O

DATE 8/4/77
SCALE 1"=30'
DRAWN BY EM
CH'K'D BY
F.B.# 308 PG. 129

Colpetzer • Woods Consultants, Inc.
CONSULTING ENGINEERS AND SURVEYORS
PAINESVILLE, OHIO 44077

SHEET 1
CONTRAC 77-