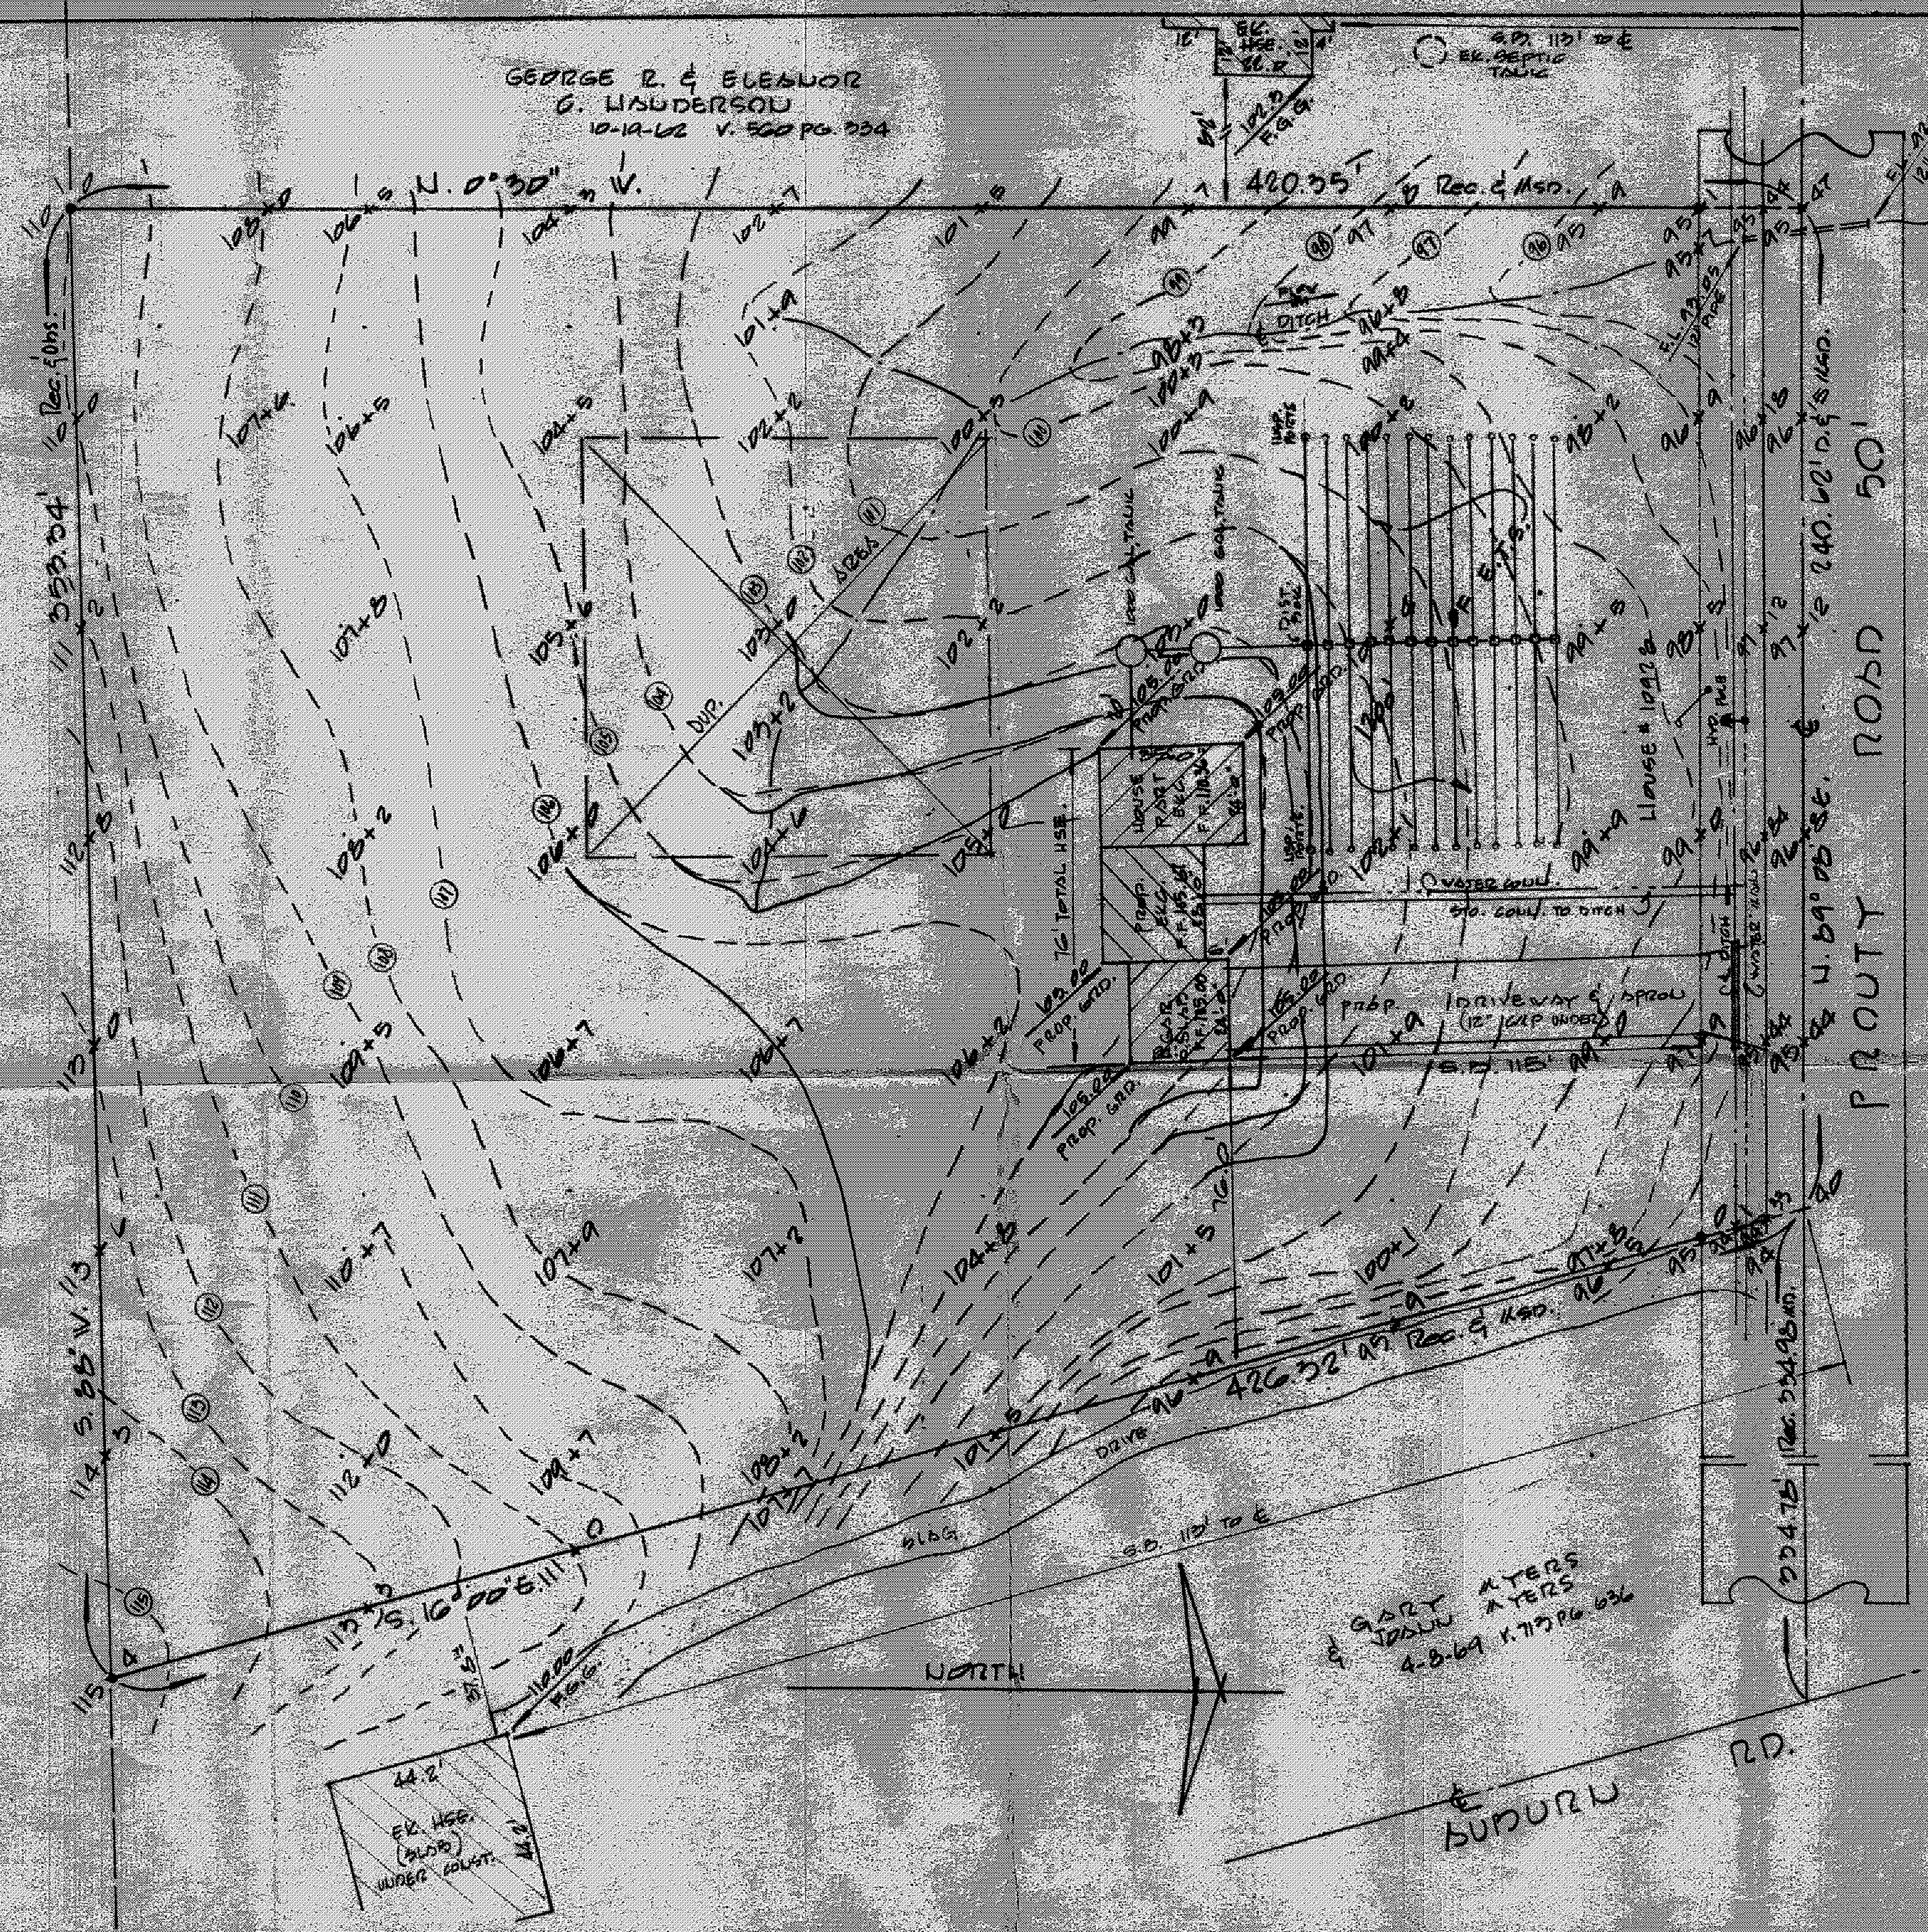

PRINTED
JUL 2 1975
F. A. THOMAS & ASSOC. INC

STATE OF OHIO
FRANK J. FEDERICO
5237
REGISTERED SURVEYOR

Grading Plan Approved
as shown and/or noted
THOMAS P. GILLES, P.E.
Lake County Engineer
By JWK Date 8-13-75

ZONI...
PERMI...
Approved #2925 8/12/...

NOTES:
1. BENCH MARK: TOP OF HYD... IN FRONT OF PROP. ELV. 10...
2. PROP. / EXIST. GROUND GRAD...
3. OVERLAND DRAI... FLOW.
4. (116) EXIST. CONTO...
5. (115) PROP. CONTO...
6. LOCATION & SIZE OF T.S.... TO BE DETERMINED B... LK. CTY. HEALTH DE...

SCALE: 1" = 30'

VERT.

SHEETS

FTA INC

· PLOT PLAN ·
for RICHARD W. KOOYMAN
OF A 2.83 AC. PARCEL ON PROUTY ROAD
IN THE TOWNSHIP OF CONCORD

FRANK A. THOMAS & ASSOCIATES, INC.
CONSULTING ENGINEERS
WILLOUGHBY, OHIO

DRAWN BY:
CHECKED BY:
DATE: MARCH, 19...