Bench Mark

Top of Hydrant In Front Of Subdivt 53
Elevation: 783.55

Legend

800.8	Existing Ground Grade
801.0	Proposed Ground Grade
	Existing Ditch And Swale
	Overland Drainage

Plot Plan

for Nosan Realty, Inc.

Of A Parcel Of Land Being Part Of Lot 4 And Tract 2 And Further Known As Being Part Of Subdivt. Nº. 53 Of Subsistence Homesteads
Situated In The Township Of
Concord, Ohio

Grading Plan Approved as shown and/or noted
THOMAS P. GILLES, P.E.
Lake County Engineer
By _____ Date 6-27-79

Bi-Level House

Fin. Upper Level:	812.87
Foyer:	807.83
Fin. Lower Level:	803.83
Fin. Garage Floor:	803.83
Top Footer Grade:	803.50

Scale: Hor. 1" = 30'
Ver. 1" = 5'

June 16, 1979

Prepared By:

Lake, Inc. Engineers And Surveyors
30575 Euclid Avenue
Wickliffe, Ohio
585-2700

STATE OF OHIO
JAMES E. BEULEY, JR.
4999
REGISTERED
SURVEYOR

James E. Beuley Jr.
James E. Beuley Jr. Reg. Surveyor #4999

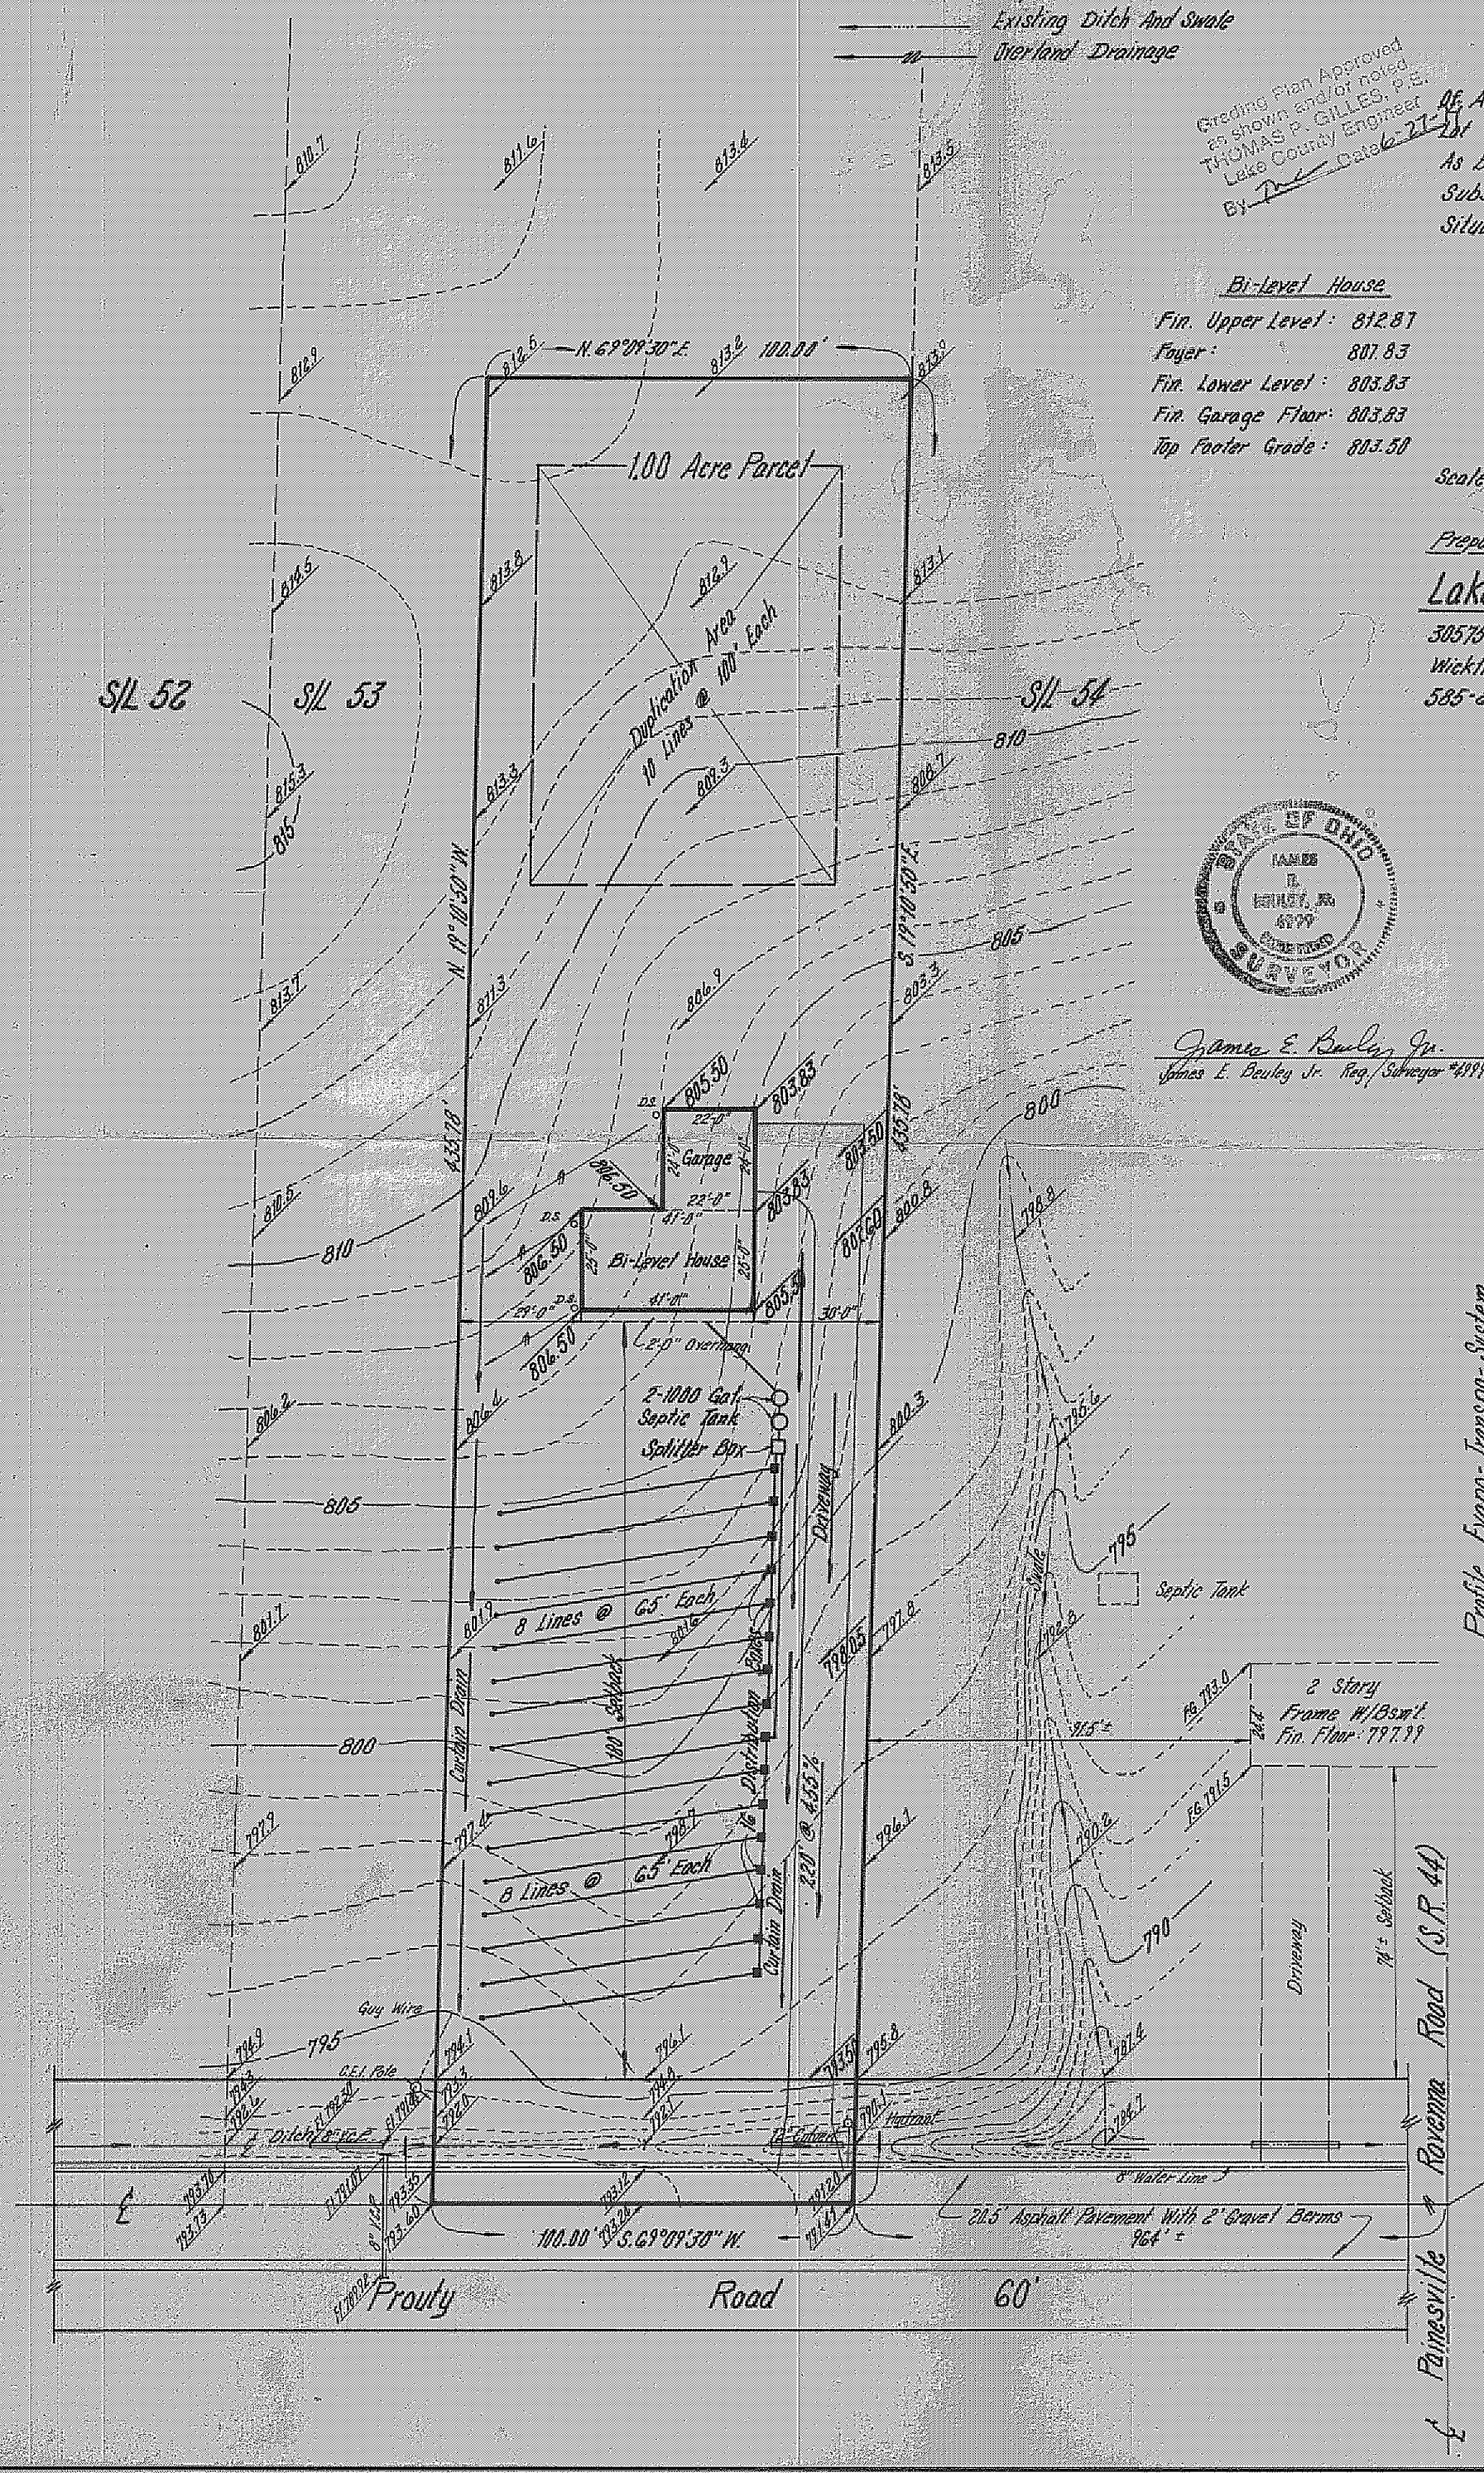

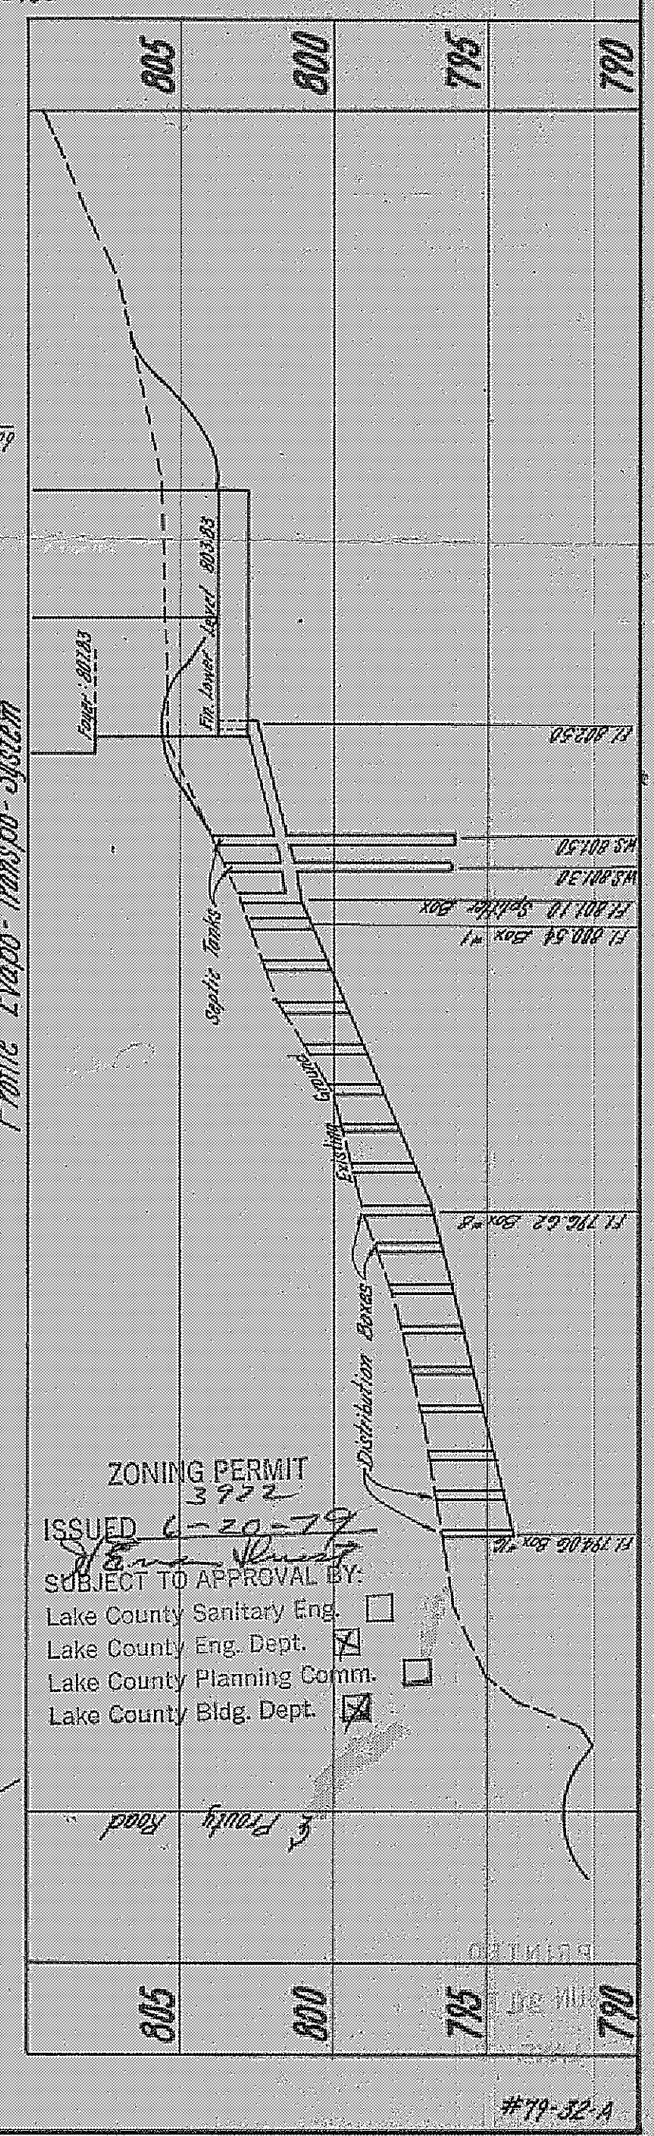

ZONING PERMIT
3922
ISSUED 6-20-79
SUBJECT TO APPROVAL BY:
Lake County Sanitary Eng. ☐
Lake County Eng. Dept. ☒
Lake County Planning Comm. ☐
Lake County Bldg. Dept. ☒

#79-52-A

11333 Prouty Rd.