DESIGN CERTIFICATION	AS BUILT CERTIFICATION
THIS PLAT WAS PREPARED BY ME, AND IS CORRECT TO THE BEST OF MY KNOWLEDGE AND BELIEF.	I HEREBY CERTIFY THAT THE CIRCLED GRADES ARE EXISTING FINISH GRADES CHECKED IN THE FIELD ON _____ AND THAT SURVEY IS CORRECT TO THE BEST OF MY KNOWLEDGE AND BELIEF.
Elio Jofelice	
REG. SURVEYOR NO. 4785	REG. SURVEYOR NO. _____

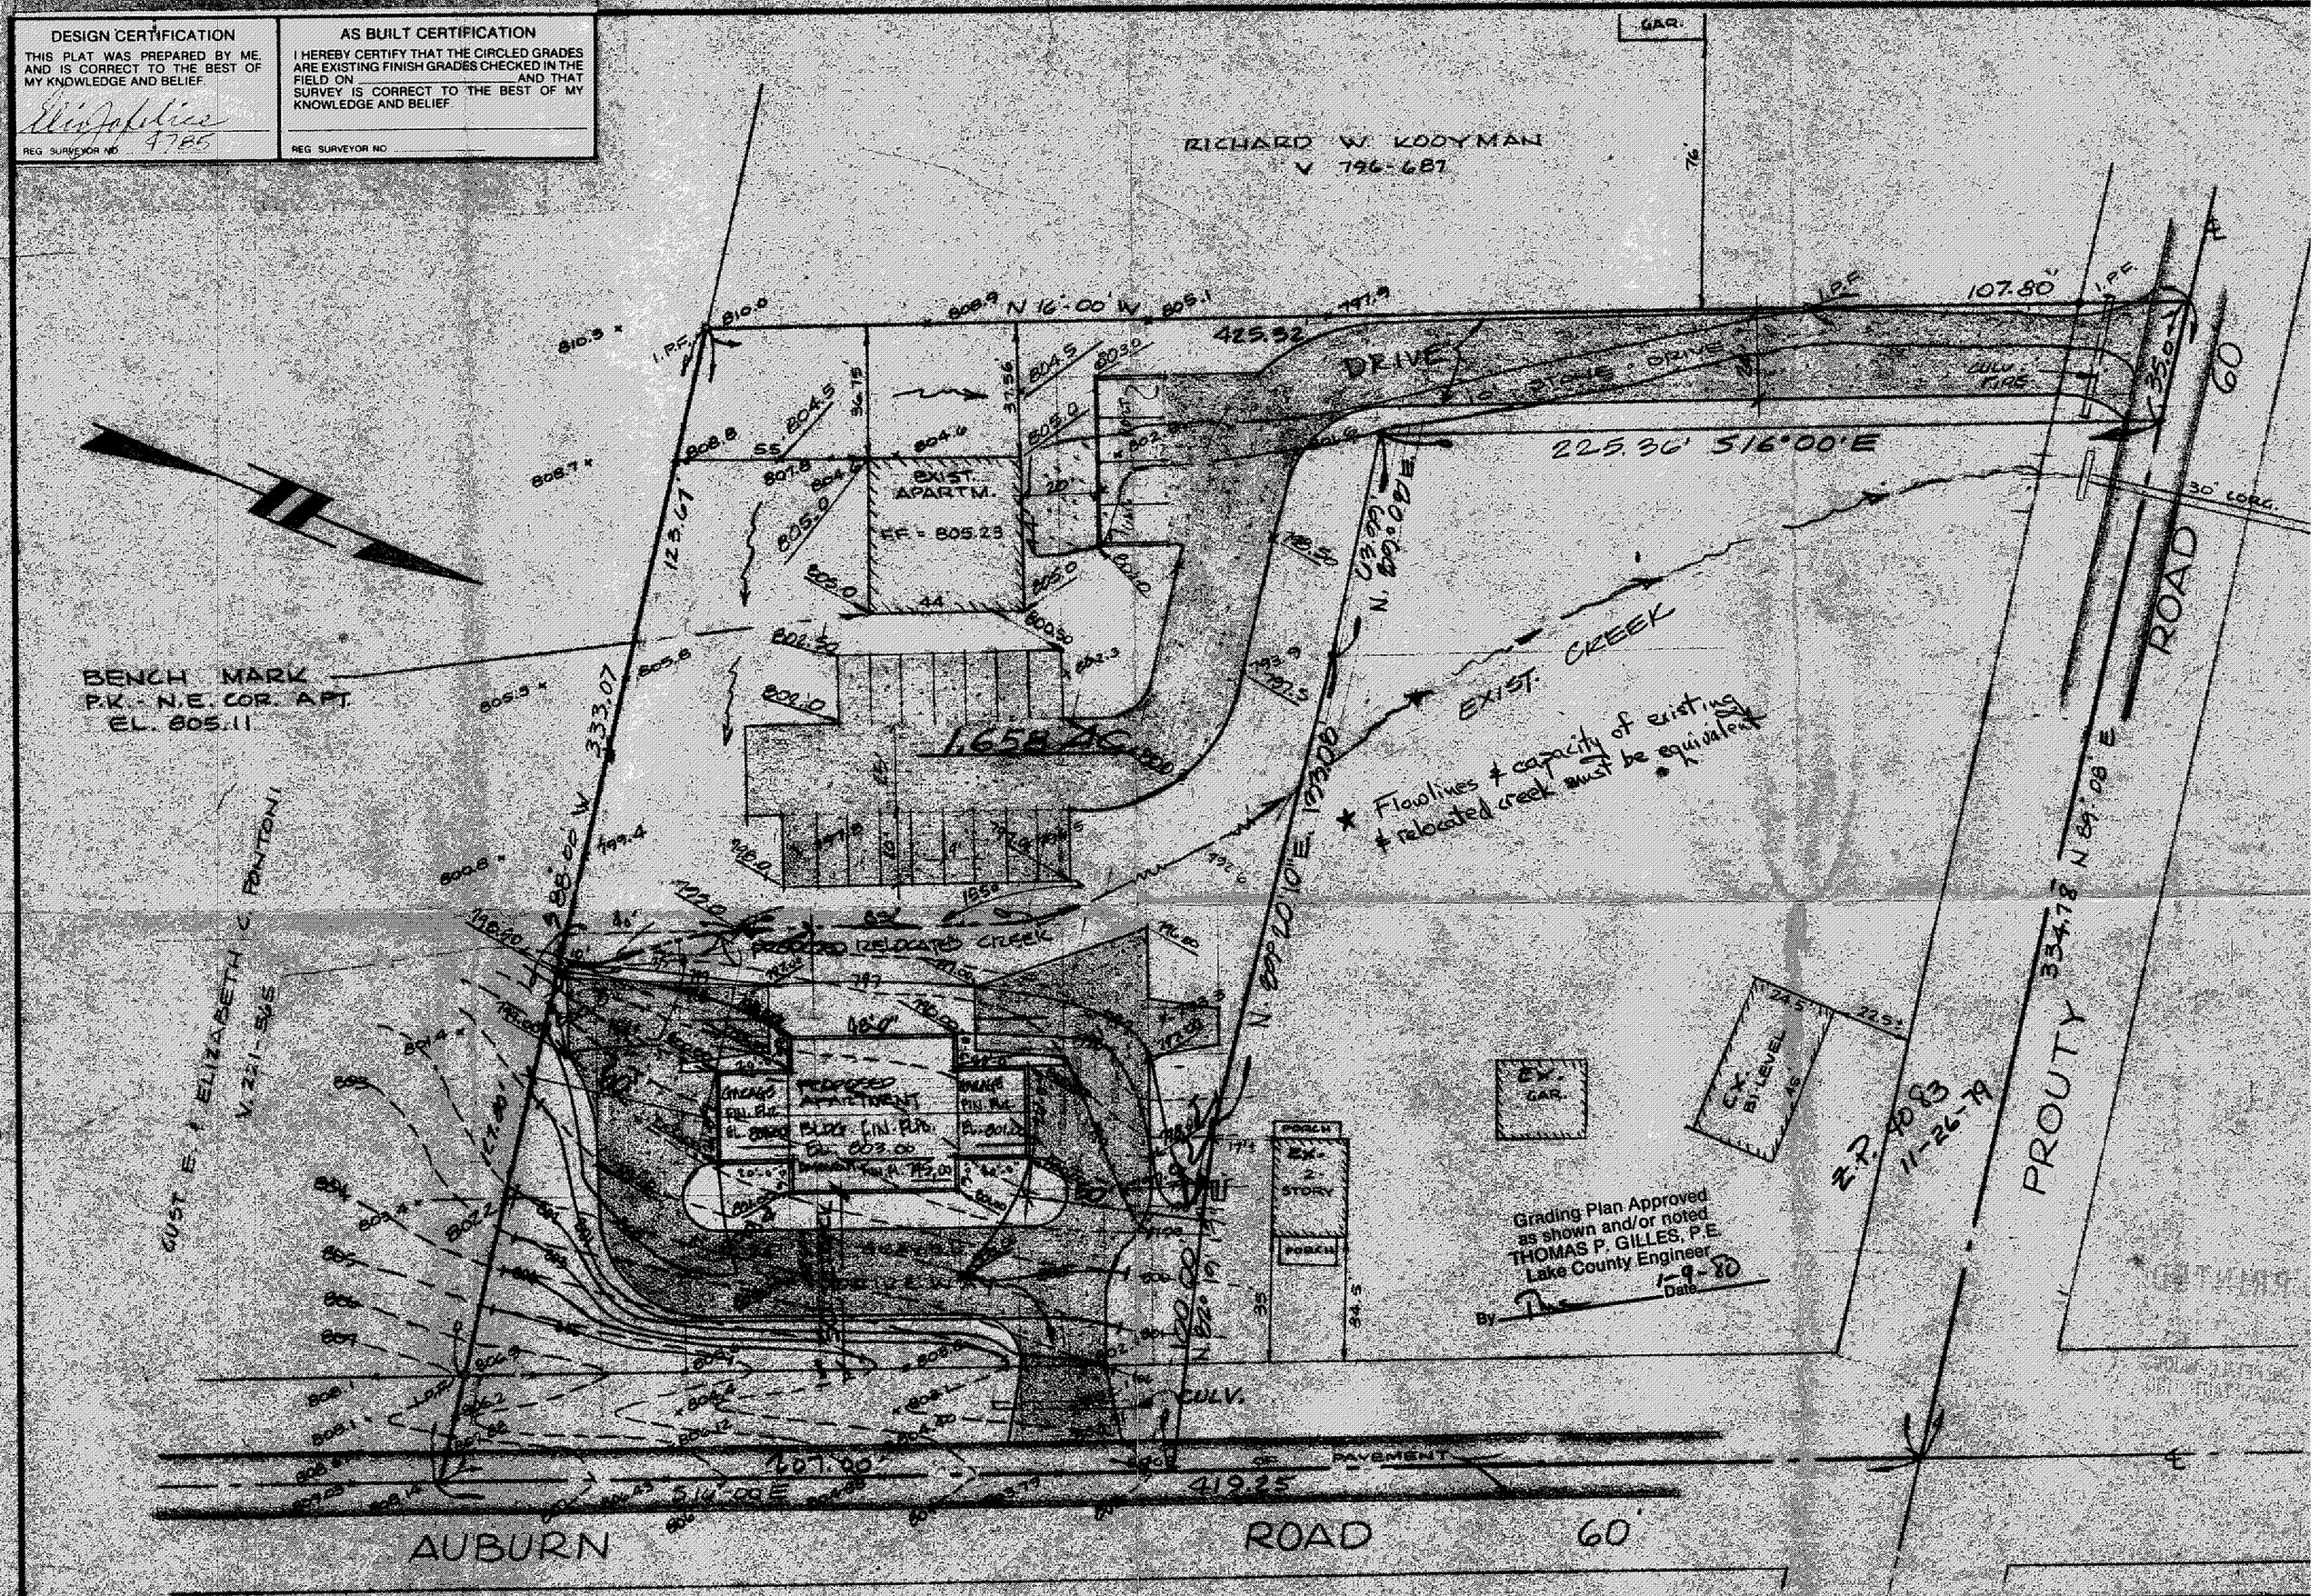

NOTE: UNDERLINED ELEV. ARE PROPOSED FINISH GRADES.

GRADING PLAN FOR
ANDREW & CAROLYNE CIANFAGLIONE
PART OF LOT 7, TRACT 3, CONCORD TWP.
LAKE COUNTY, OHIO

Colpetzer · Woods Consultants, Inc.
CONSULTING ENGINEERS AND SURVEYORS
PAINESVILLE, OHIO 44077

REVISED: Nov. 13, 1979

REVISED 12-78