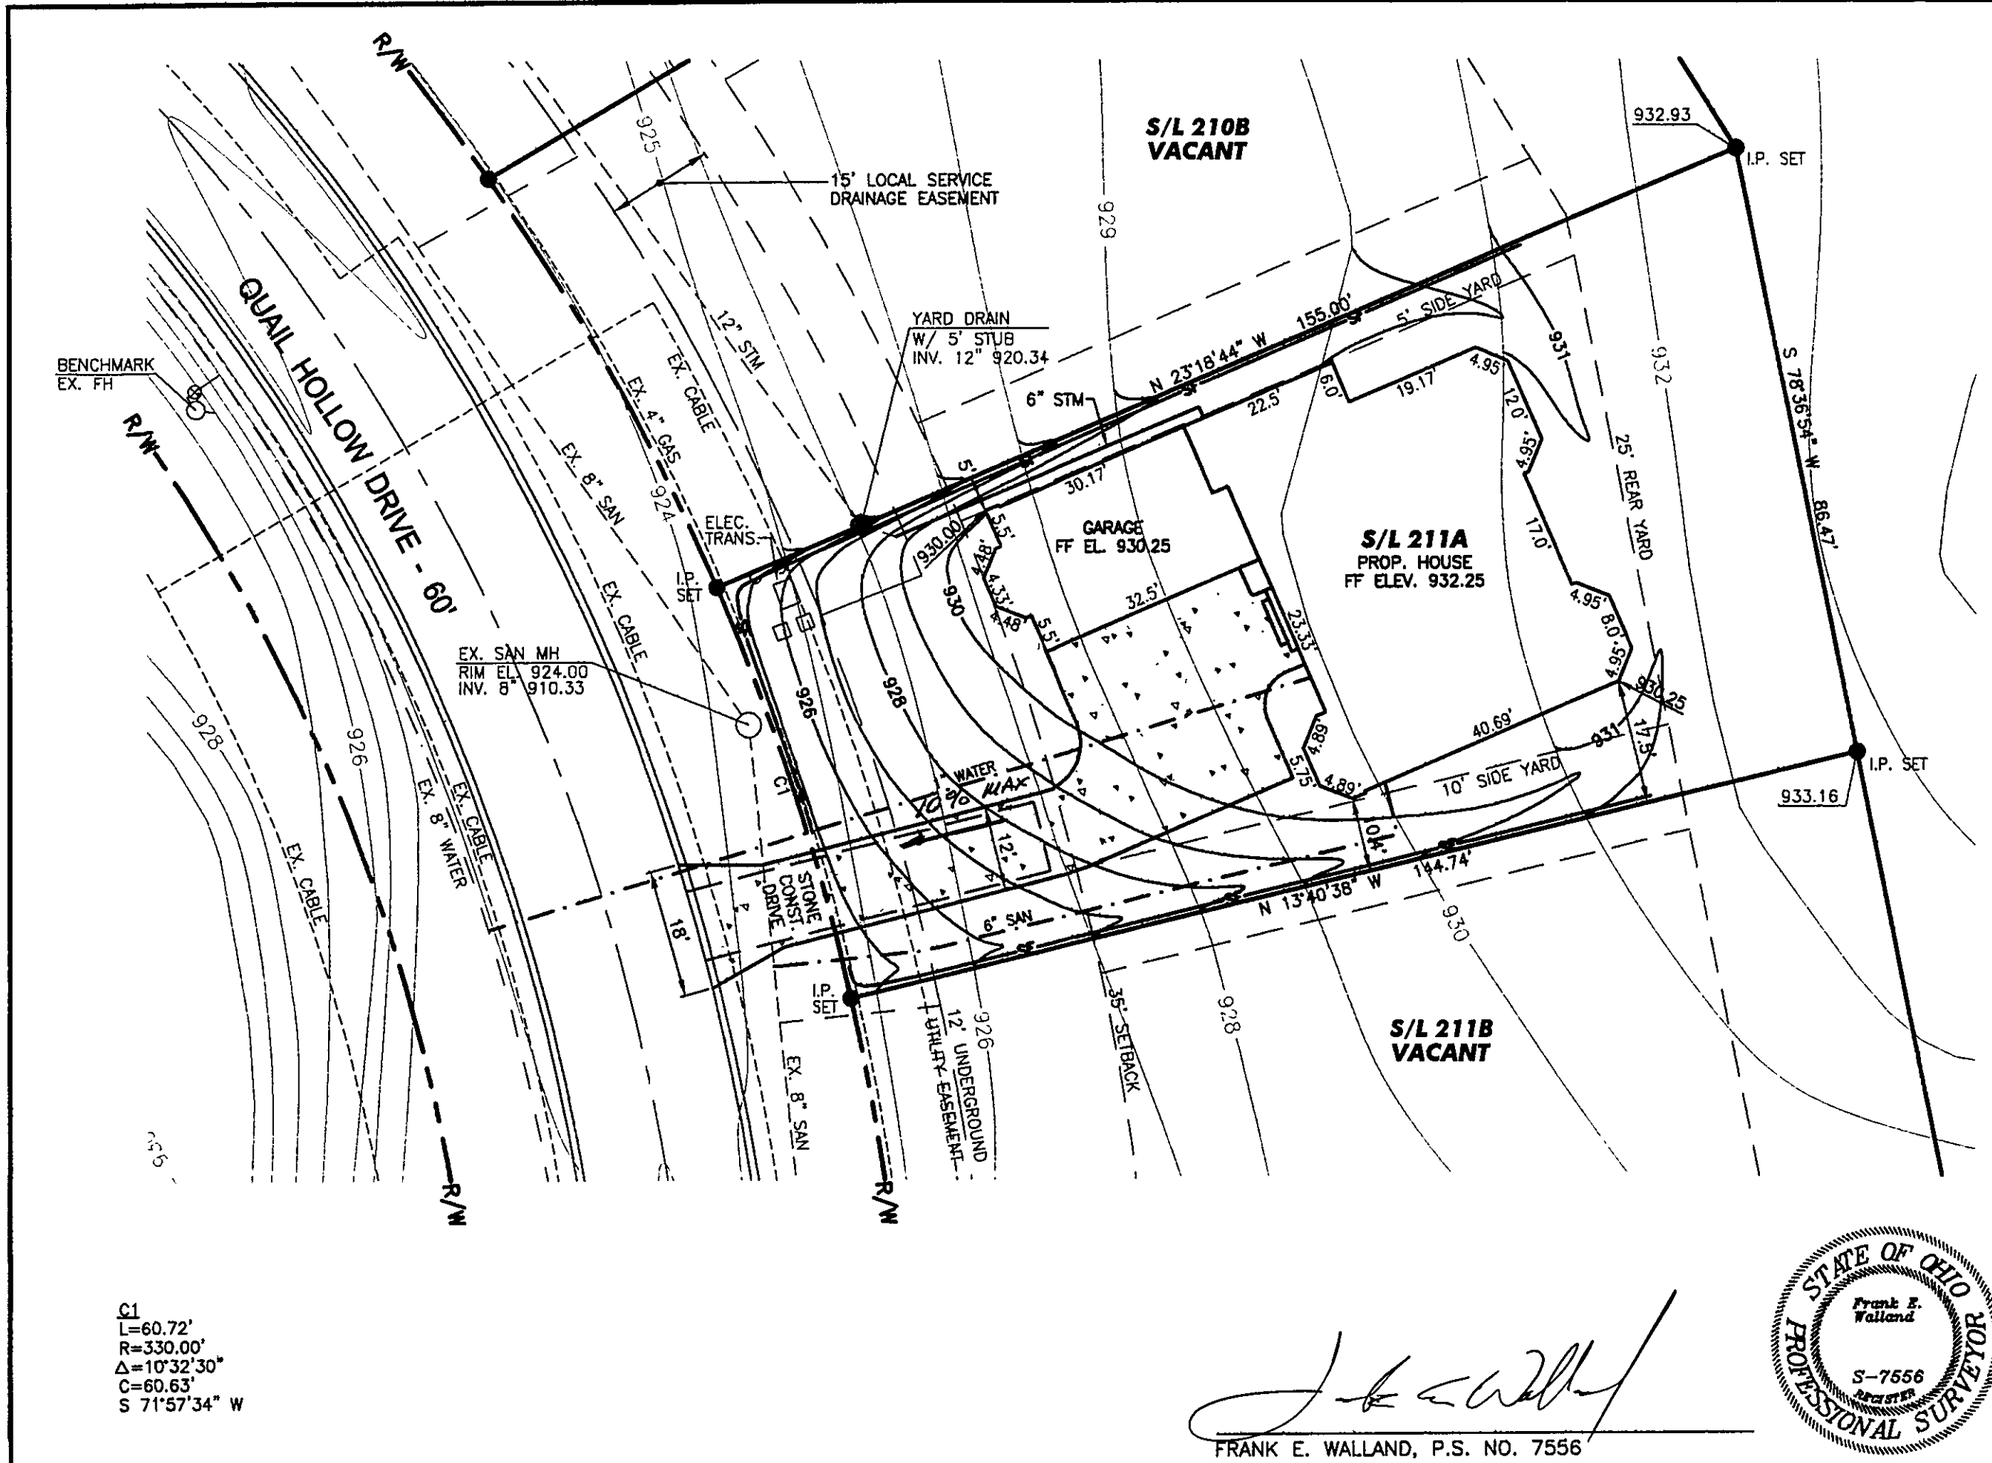

C1
L=60.72'
R=330.00'
Δ=10°32'30"
C=60.63'
S 71°57'34" W

FRANK E. WALLAND, P.S. NO. 7556

STATE OF OHIO
Frank E. Walland
S-7556
REGISTER
PROFESSIONAL SURVEYOR

SCALE: 1"=20'

JOB NUMBER: 08031
DATE: 11-13-06
DRAWN BY: S L S
CHECKED BY: F E W

NO.	REVISION	BY	DATE

oxbow Engineering, Inc.
10 West Erie Street, Suite 201 Painesville, Ohio 44077
Phone (440) 352-9566\942-0041 Fax (440) 352-9196
oxbowengineering@oxbowinc.net

SITE PLAN
QUAIL HOLLOW NO. 5
SUBLOT 211A

CONCORD TOWNSHIP - LAKE COUNTY - OHIO