SITE PLAN FOR:

RYAN HOMES INC.

7660 CHIPPEWA ROAD

BRECKSVILLE, OHIO.

BEING SUBLOT NO. 25 IN REVERE WOODS SUBDIVISION NO. 2 IN CONCORD TWP.

PREPARED BY:

WM. R. GRAY ASSOC., INC.

ENGINEERS & SURVEYORS

7547 MENTOR AVENUE

MENTOR, OHIO.

DATE: JULY 31, 1973 SCALE: 1"=30'

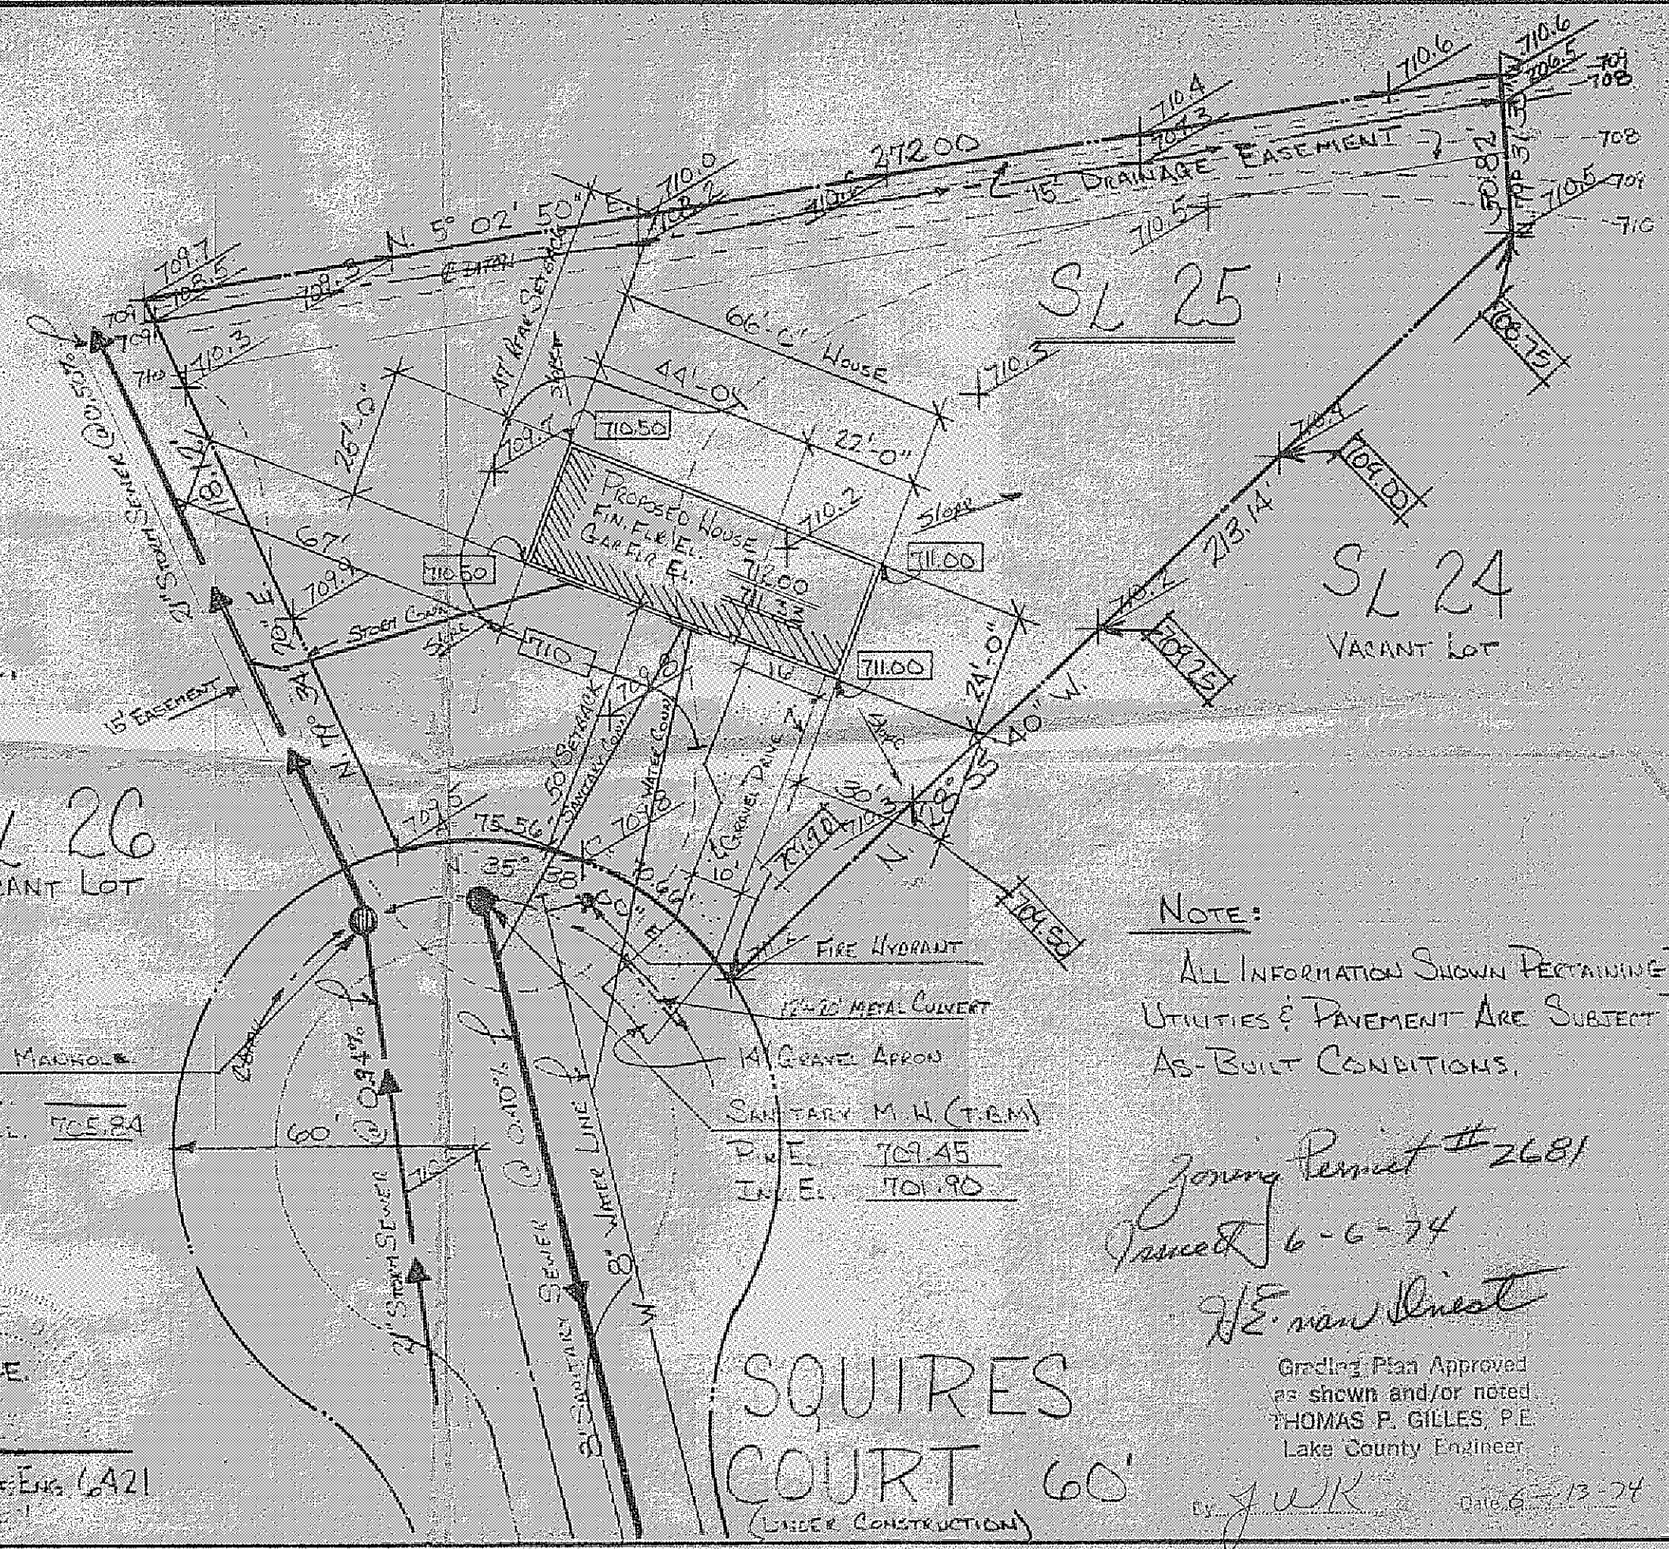

NOTE:

ALL INFORMATION SHOWN PERTAINING TO UTILITIES & PAVEMENT ARE SUBJECT TO AS-BUILT CONDITIONS.

Zoning Permit #2681

6-6-74

Grading Plan Approved as shown and/or noted
THOMAS P. GILLES, P.E.
Lake County Engineer
By JWK Date 6-13-74

CERTIFICATION:

I HEREBY CERTIFY THAT THIS PLAT IS CORRECT TO THE BEST OF MY KNOWLEDGE.

BY: Wm. R. Gray

WM. R. GRAY REG. NO. 2752, PROF. ENG. 6421