Tom Owens

ADDITION TO GREENLAWN NURSING HOME

3475 JOHNNYCAKE RIDGE ROAD CONCORD TOWNSHIP, OHIO

ALL DRAWINGS & SPECIFICATIONS
FORM A PART OF EACH CONTRACT

DRAWING INDEX

1 TITLE SHEET & SITE PLAN
2 FOUNDATION, FRAMING & ROOF PLANS
3 FIRST FLOOR PLAN
4 EXTERIOR ELEVATIONS & SECTIONS
5 INTERIOR ELEVATIONS

P1 PLUMBING PLAN

M1 H'T'G. & VENT'L'T'G. PLAN

S1 SPRINKLER PLAN

E1 LIGHTING & REF'L. CEIL'G. PLAN
E2 POWER, NURSE CALL & F.A. PLANS

EV1 EVACUATION PLAN (NOT A CONTR. D'W'G.)

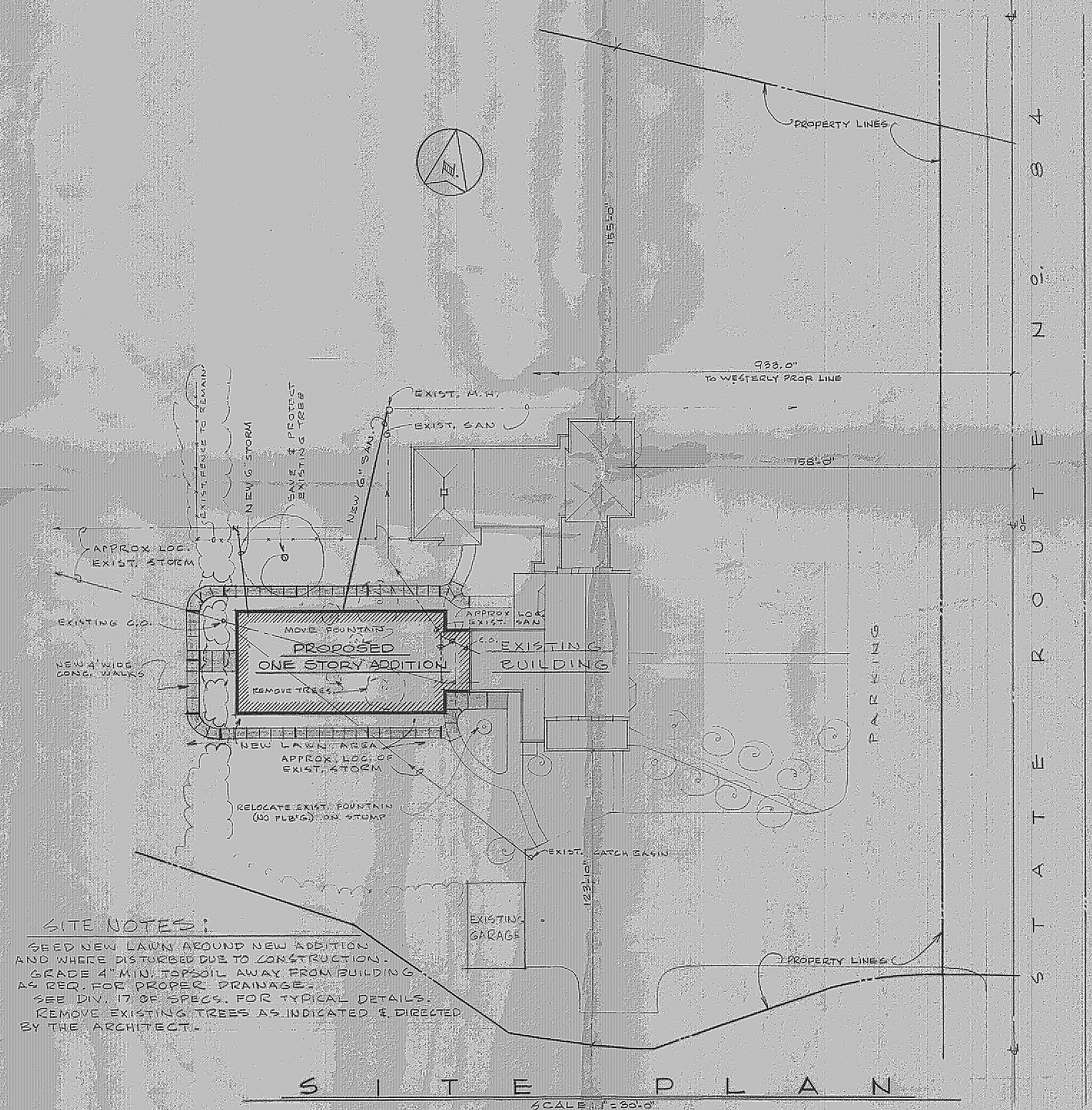

SITE PLAN

SCALE: 1" = 30'-0"

Grading Plan Approved as shown and/or noted
THOMAS P. GILLES, P.E.
Lake County Engineer
By ____ Date 7-14-77

STATE OF OHIO
Huston Assoc.
Huston 1817
VanVliet 2465
REGISTERED ARCHITECTS

AUGUST 1977

GREENLAWN NURSING HOME
3475 JOHNNYCAKE RIDGE ROAD MENTOR 44060

HUSTON ASSOCIATES
ARCHITECTS • ENGINEERS • PLANNERS
855 RICHMOND ROAD P.O. BOX 42888
CLEVELAND OHIO 44143 216 261 4900

1

1288.1