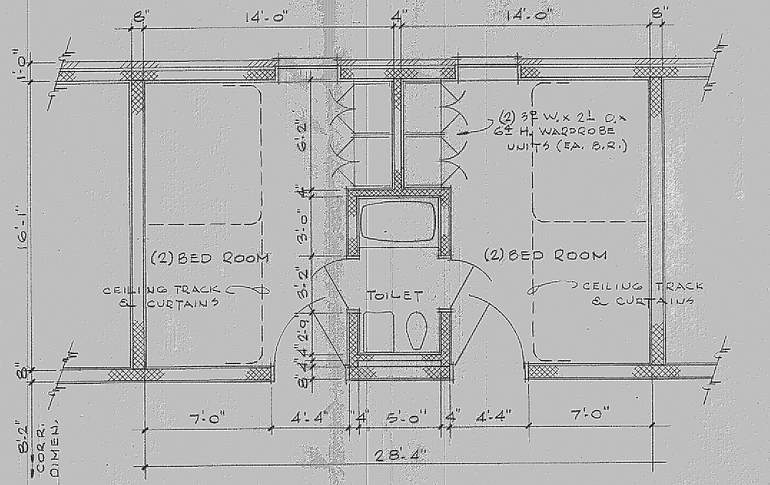

TYPICAL BEDROOM UNIT

SCALE: 1/4"=1'-0"

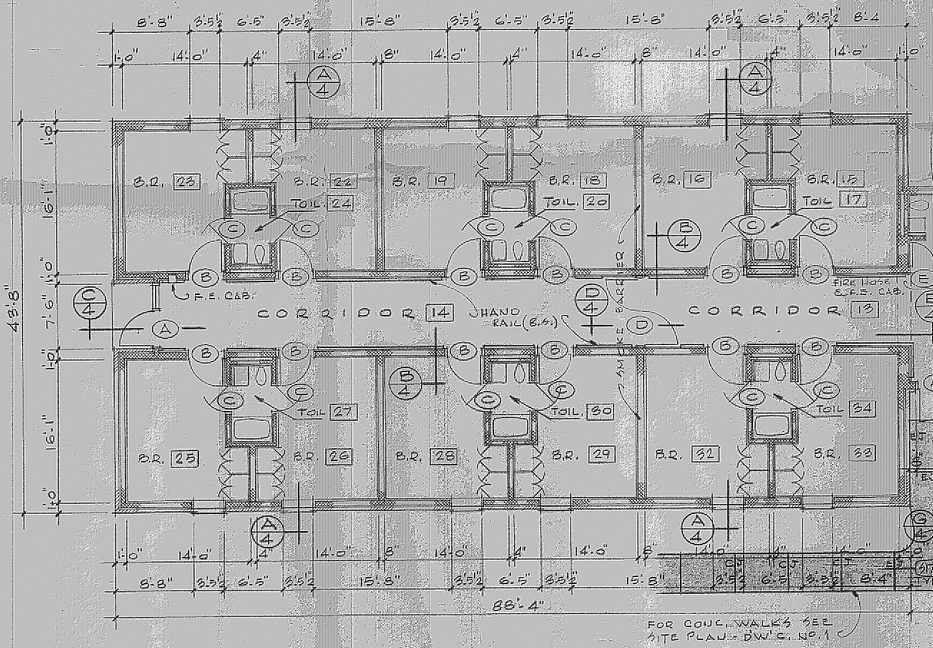

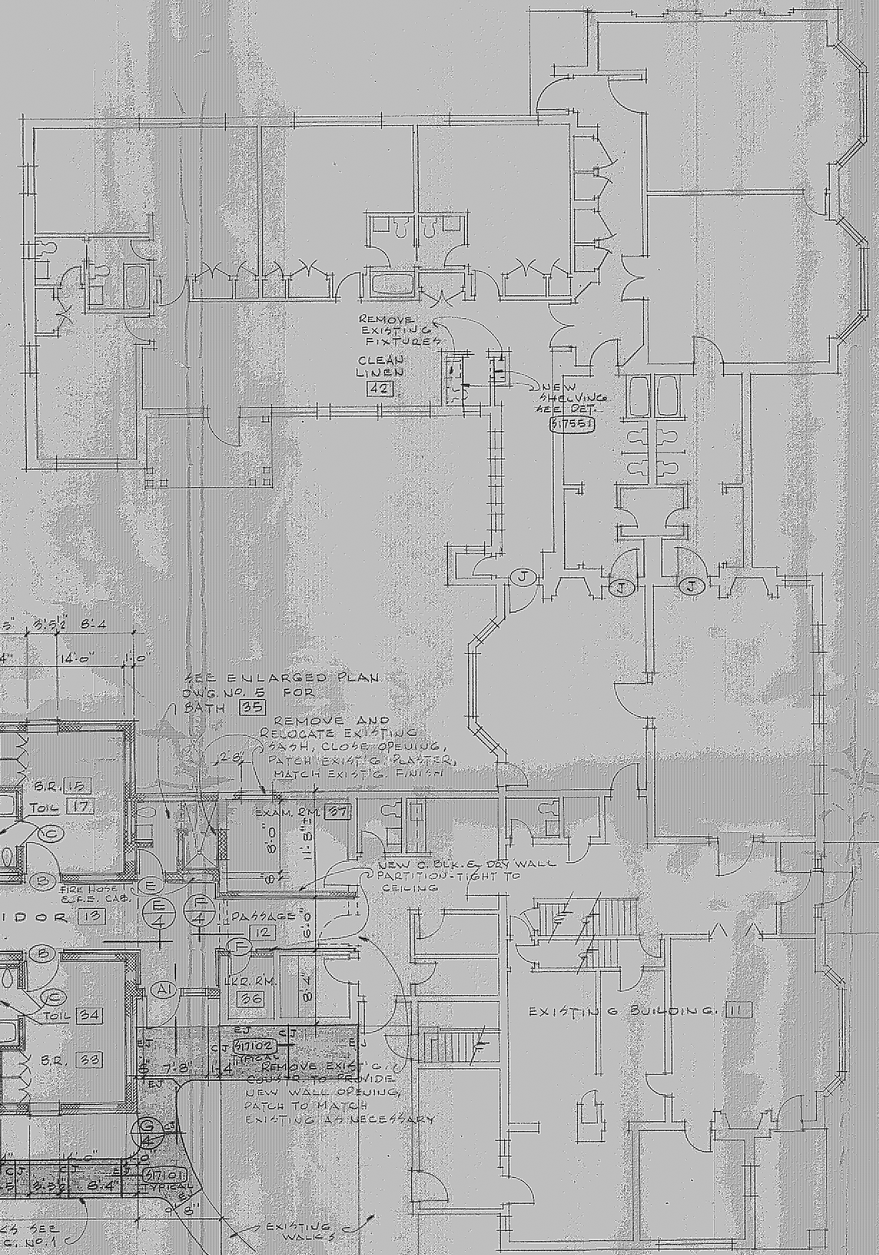

NEW ADDITION

EXISTING BUILDING

FIRST FLOOR PLAN

SCALE: 1/8"=1'-0"

GENERAL NOTES

MASONRY FILL INSULATION IS TO BE PROVIDED IN ALL BLOCK CORES OF EXTERIOR MASONRY WALLS (SEE SECTION 04200 OF SPECIFICATIONS FOR MATERIALS). WHERE CAVITY WALLS ARE SHOWN, OMIT FILL AND INSTALL 2" URETHANE INSULATION.

DUR-O-WAL REINFORCING @16" O/C (MAXIMUM) IS REQUIRED IN ALL MASONRY WALLS. (SEE SECTION 04200 - 3.01 OF THE SPECIFICATIONS).

FOR FLOOR, BASE, WALL, WAINSCOT AND CEILING FINISHES, SEE ROOM FINISH SCHEDULE IN DIVISION 18 OF THE SPECIFICATIONS).

S17000 SERIES DETAILS ARE SHOWN IN DIVISION 17 OF THE SPECIFICATIONS.

TOP OF ALL WALLS AND PARTITIONS TO RUN UP TO UNDERSIDE OF ROOF DECK OR FLOOR ABOVE, UNLESS NOTED OTHERWISE.

ALL SALVAGEABLE ITEMS BEING REMOVED, TO BECOME PROPERTY OF OWNER, UNLESS OTHERWISE DIRECTED BY THE ARCHITECT TO REMOVE FROM SITE.

GENERAL TRADES CONTRACTOR TO REMOVE AND REINSTALL CEILINGS IN EXISTING ROOMS WHERE REQUIRED FOR INSTALLATION OF NEW DUCTS, PIPES, CONDUITS, ETC. PATCH AS REQUIRED TO MATCH EXISTING.

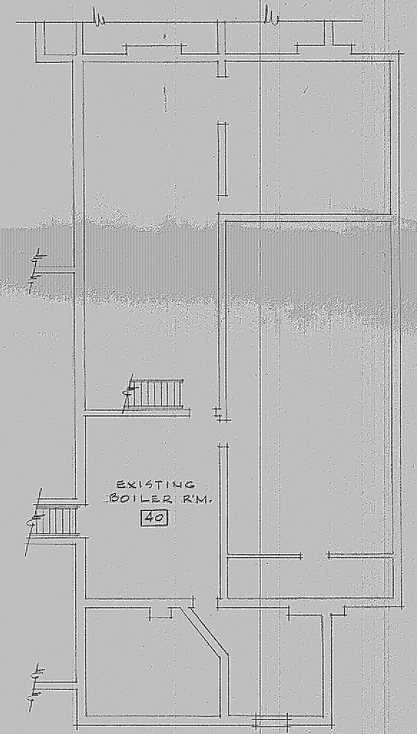

BASEMENT PLAN

SCALE: 1/8"=1'-0"

STATE OF OHIO Huston Assoc. Huston 1817 VanVliet 2465 REGISTERED ARCHITECTS

GREENLAWN NURSING HOME
8475 JOHNNYCAKE RIDGE ROAD MENTOR 44060

HUSTON ASSOCIATES
ARCHITECTS • ENGINEERS • PLANNERS

3
1288.1