Site Plan For:

John Ruple
9445 Headlands Rd.
Mentor, Ohio
Being Sublot No. 58 In The
Brightwood Community Subdivision
No 1 In Concord, Ohio

Prepared By:

Wm. Gray And Assoc. Inc.
7547 Mentor Ave.
Mentor, Ohio
Date: June 13, 1977
Scale: 1" = 30'

Certification

I Hereby Certify That This
Plat Is Correct To The Best
Of My Knowledge
By: Wm. R. Gray
WM. R. GRAY REG. SURV. #2752

STATE OF OHIO
WM. R. GRAY
2752
REGISTERED PROFESSIONAL SURVEYOR
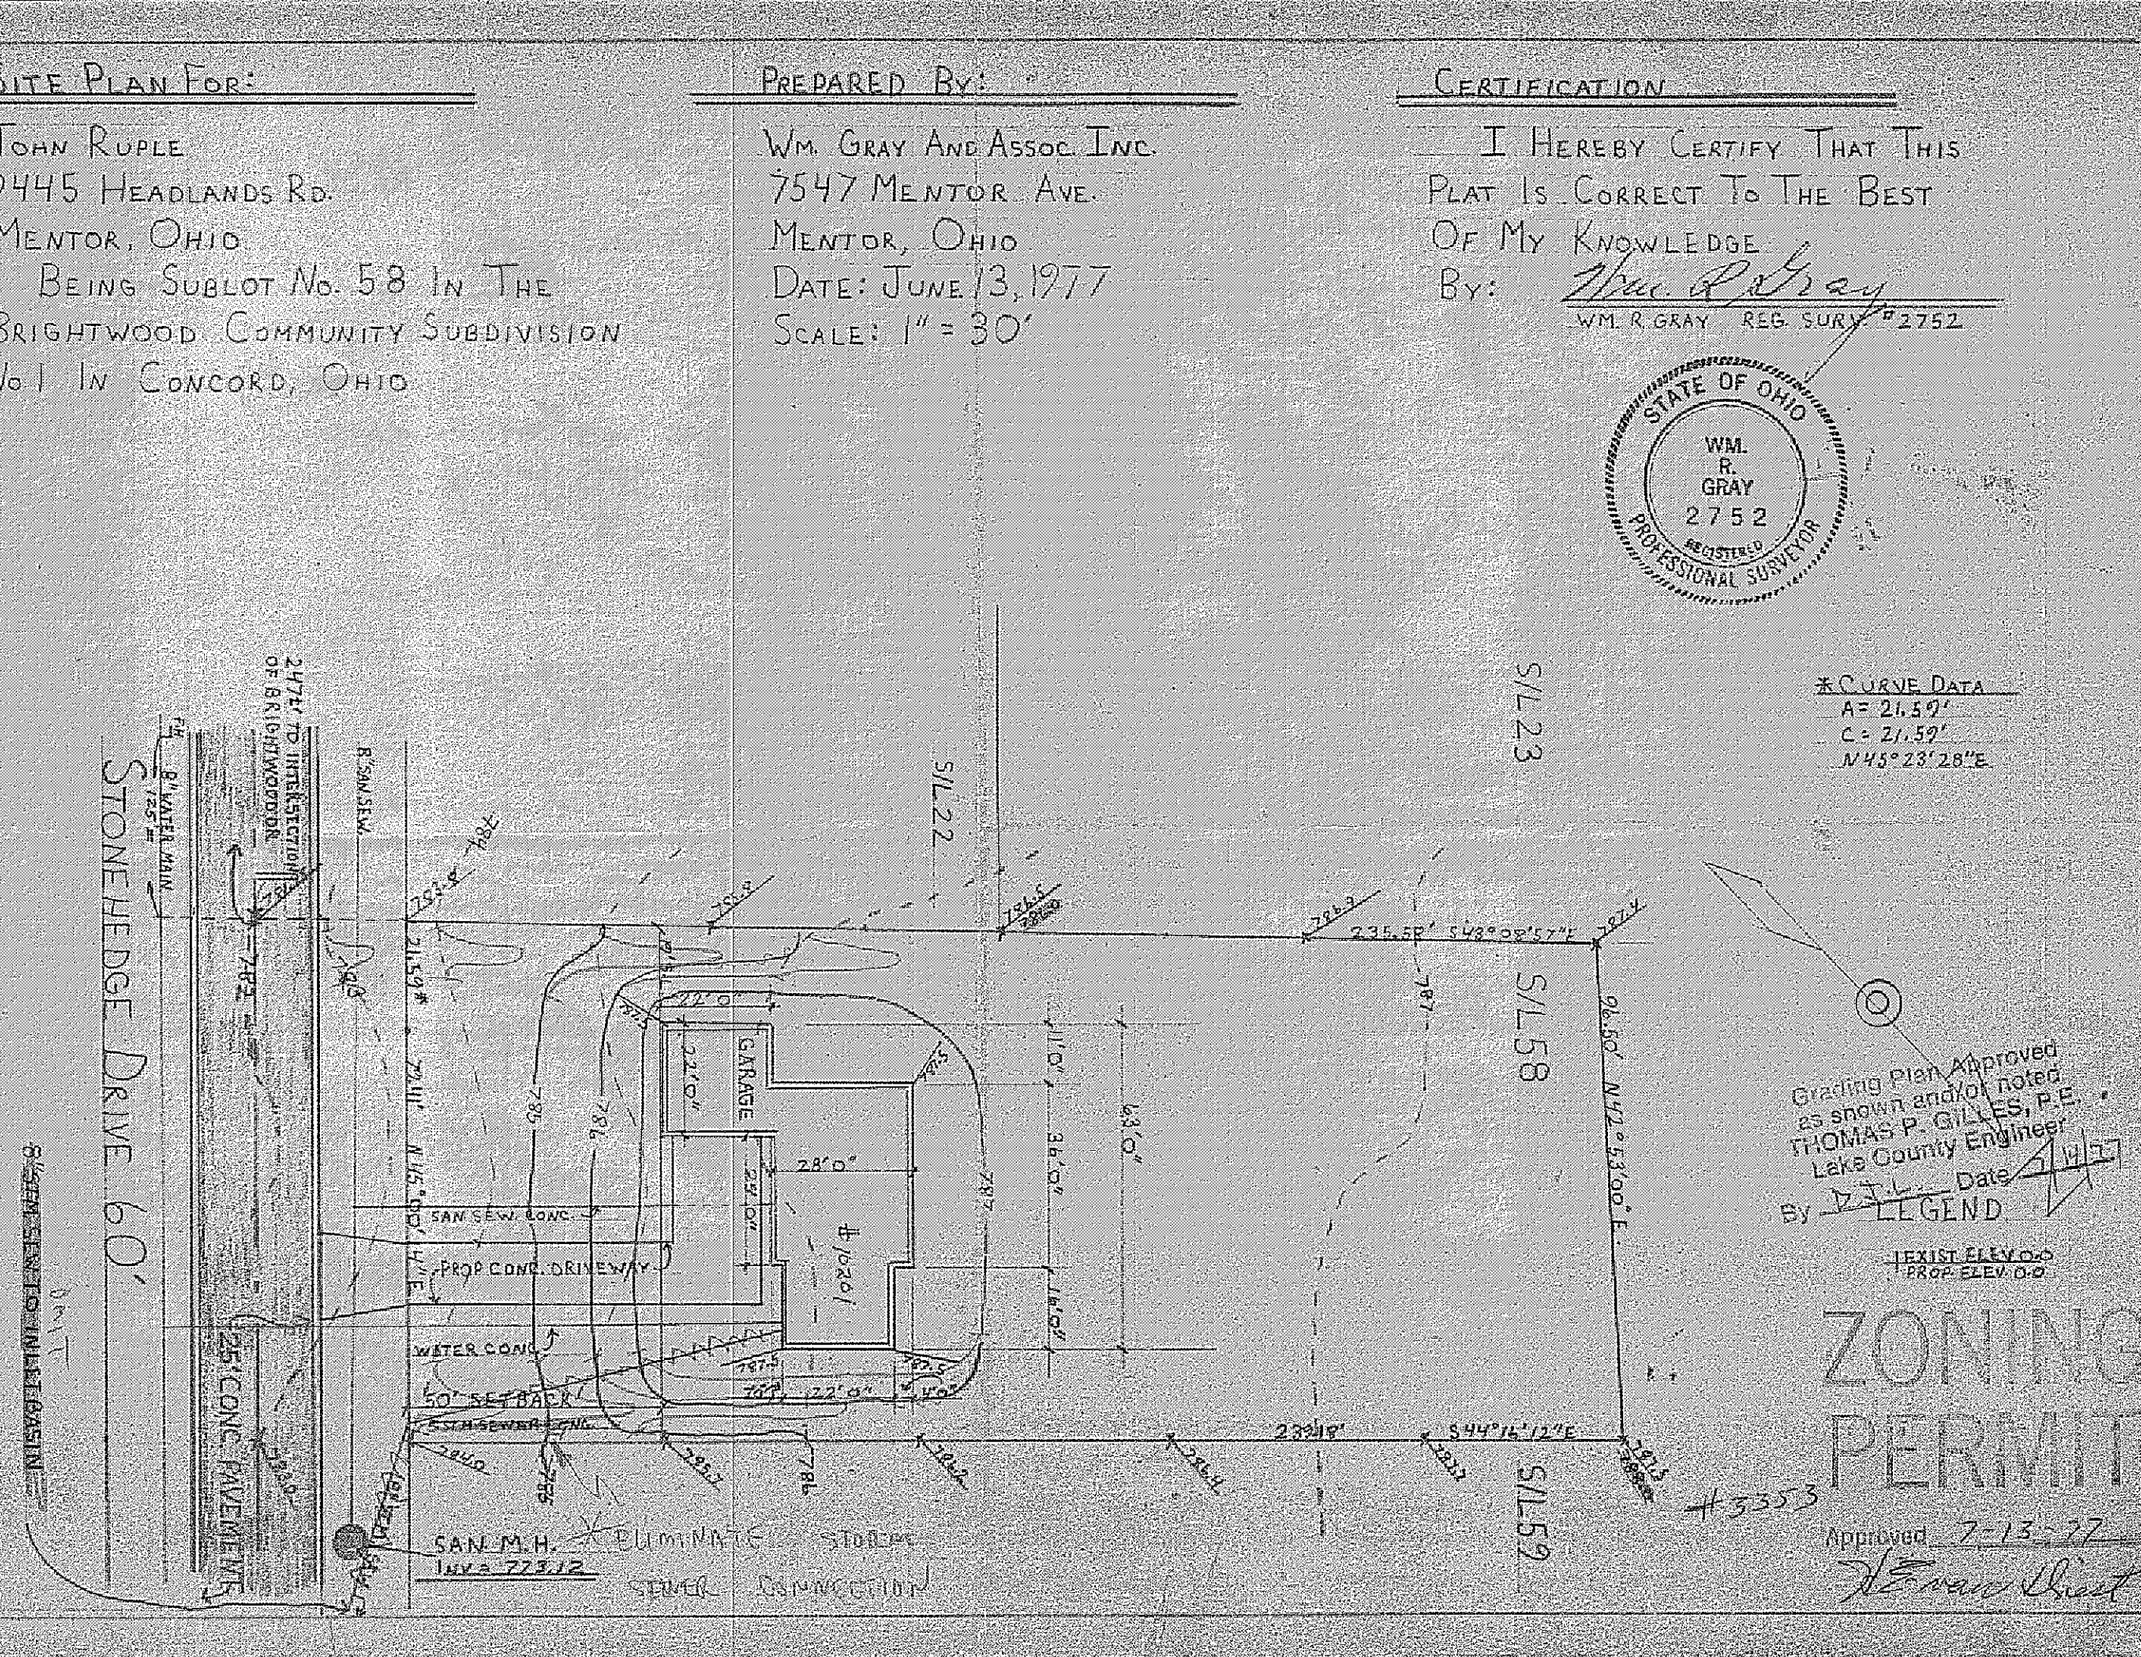
*Curve Data
A= 21.59'
C= 21.59'
N45°23'28"E