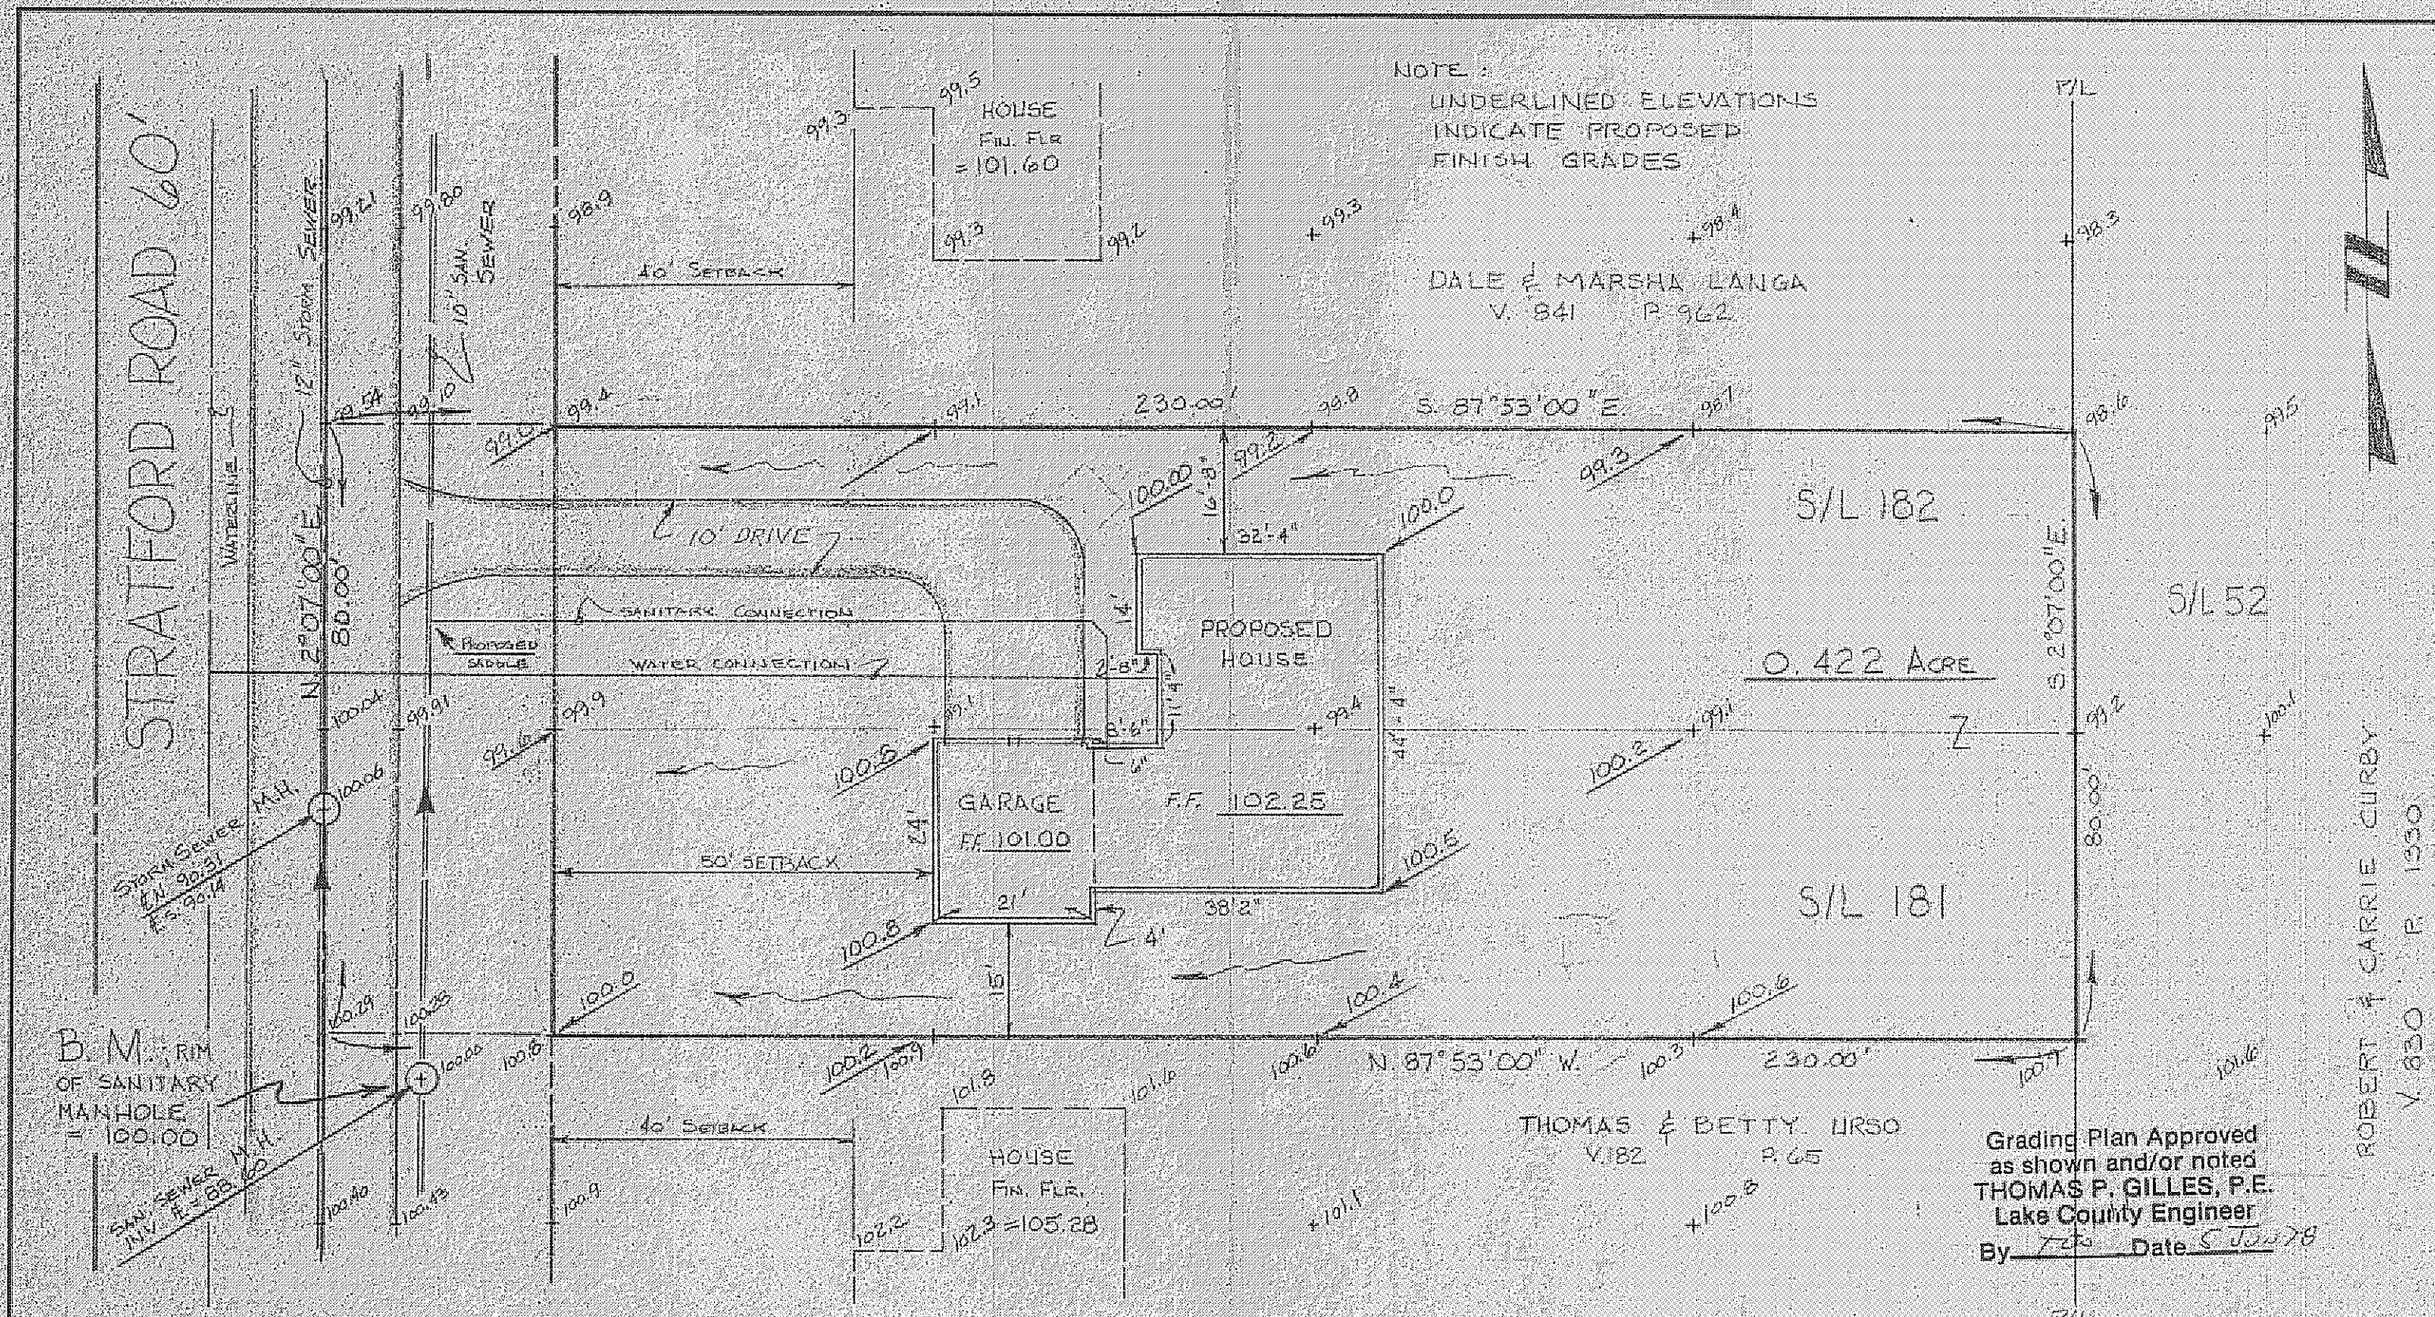

Grading Plan Approved as shown and/or noted
THOMAS P. GILLES, P.E.
Lake County Engineer
By [signature] Date 5 Jun 78

DESIGN CERTIFICATION

THIS PLAT WAS PREPARED BY ME, AND IS CORRECT TO THE BEST OF MY KNOWLEDGE AND BELIEF.

[signature]

REG. SURVEYOR NO. 4785

AS BUILT CERTIFICATION

I HEREBY CERTIFY THAT THE CIRCLED GRADES ARE EXISTING FINISH GRADES CHECKED IN THE FIELD ON _____ AND THAT SURVEY IS CORRECT TO THE BEST OF MY KNOWLEDGE AND BELIEF.

REG. SURVEYOR NO. _____

COLPETZER · WOODS
CONSULTANTS, INC.
180 SOUTH STATE STREET • PAINESVILLE, OHIO 44077 • (216) 357-7569

DATE MAY 30, 1978
SCALE 1" = 20'
DRWN BY J.T.G.
CHKD BY [initials]
JOB NO. 78-152
FB 314 PG 116

SITE PLAN FOR DONALD WOODBY

BEING PART OF S/L 181 & S/L 182 OF RIDGEWOOD SUBDIVISION NO. 2, LOT 40, TRACT 4, TOWNSHIP OF CONCORD, COUNTY OF LAKE, STATE OF OHIO